



Do not scale from this drawing. Use figured dimensions only.

Contractors to verify all dimensions on site before commencing any work or shop drawings.

If drawings or specifications exceed the quantities taken in any way, Fibre Architects are to be informed before the work is initiated.


All drawn information is based on Ordnance Survey and/or existing record drawings. All content subject to Site Survey, Structural Survey, Site Investigations, Planning and other Statutory Approvals.

This drawing is not to be reproduced in whole or part without the consent of Fibre Architects Ltd.

Fibre Architects Limited Copyright.

SITE PLAN AS EXISTING

Scale 1:250

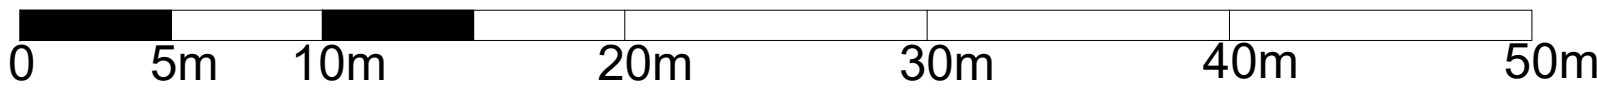

Rev	Description	Date	By	Appr
Project	Domestic Refurbishment	Project no		Date
	749 New Hey Road, Outlane, Huddersfield, HD3 3YL	21.009		09/08/21
Drawing Title		Scale @ A1	Drawn by	Appr. by
Site Plan as Existing		1:250	MO	-
Client	Drawing no			Rev
Dominic Waterson	EX0002			-

Fibre
ARCHITECTS

First Floor Buckden Mount
8 Thornhill Road
Huddersfield, HD3 3AU

Tel: 01484 544 410
www.fibrearchitects.co.uk
Email: info@fibrearchitects.co.uk