

DO NOT SCALE IF IN DOUBT ASK

No part of this drawing may be reproduced without prior written permission from J M H Design. J M H Design reserves all copyrights on its designs.

THIS DRAWING IS INTENDED FOR PLANNING AND BUILDING REGULATION SUBMISSIONS ONLY - AND SHOULD NOT BE USED AS A WORKING DRAWING FOR BUILDING PURPOSES

BOUNDARIES, ANGLES & DIMENSIONS ARE TO BE CHECKED ON SITE BY THE MAIN CONTRACTOR PRIOR TO COMMENCEMENT OF WORKS

CDM Regulations

Contractor to comply fully with managing for Health and Safety - Construction (Design and Management Regulations 2015)

LONG CROFT STREET




LOCATION PLAN ~ 1:1250



Drainance Survey (c) Crown Copyright 2023. All rights reserved. Licence number 100022432



SITE PLAN ~ 1:200

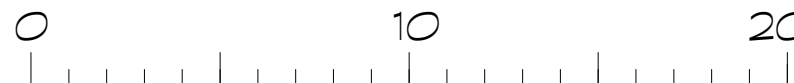

A SITE PLAN ADDED 29/11/23 MH

REV DETAILS DATE INITIAL

PROJECT CELLAR CONVERSION
GROUND FLOOR MODIFICATIONS
REAR STEPS AND PATIO

CLIENT MR MRS A BARRON
52 LONGCROFT STREET
GOLCAR HD7 4EA

TITLE LOCATION & SITE PLANS

DRG No. AB 01A SCALE 1:250 @ A4

DRN BY MH DATE 23/08/23

jmh.design
architectural & interior consultants

Poplar Studios, 12 Liversedge Hall Lane,
Liversedge, West Yorkshire. WF15 7DB

t: 01924 518 592
e: info@jmhdesign.co.uk