
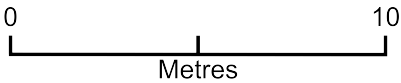


site plan 22 newsome road south HD4 7PT

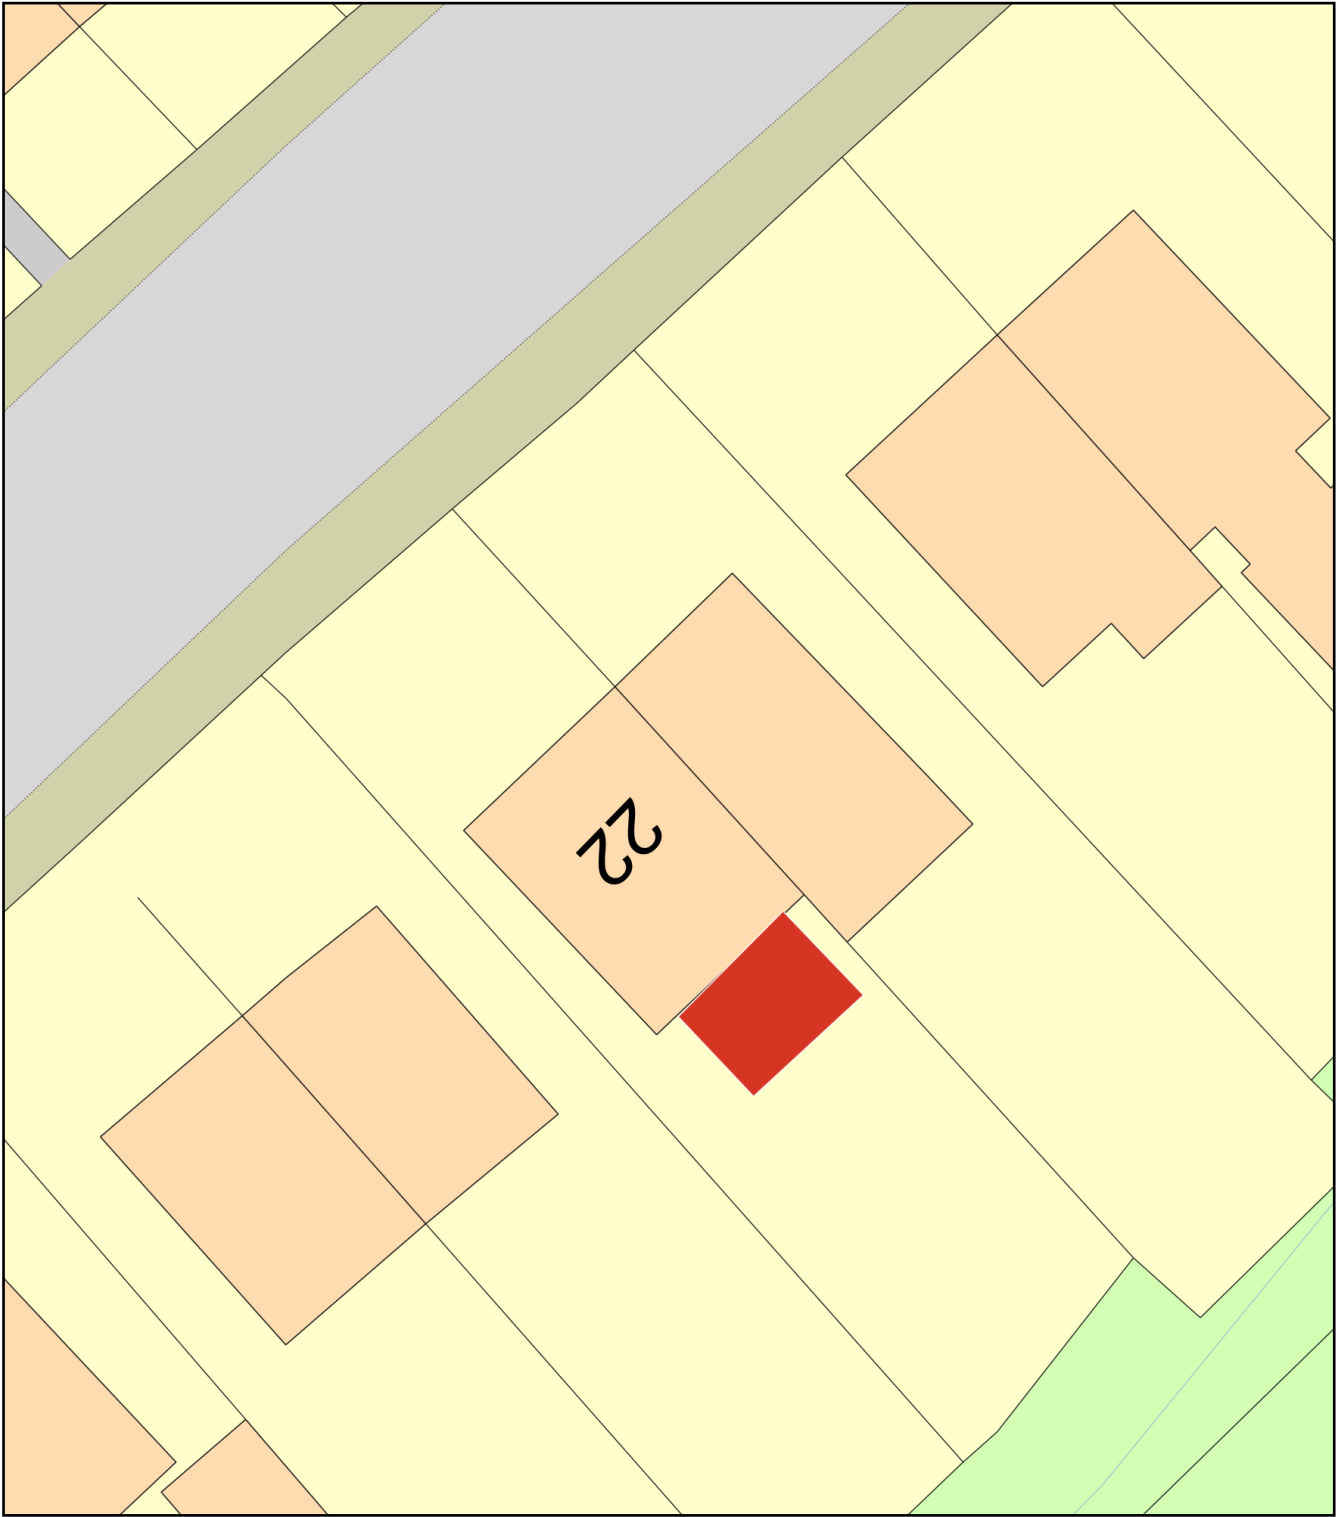

Plan Produced for: Shane McArdle

Date Produced: 18 Dec 2023

Plan Reference Number: TQRQM23352211600127

Scale: 1:200 @ A4