




LOCATION PLAN 1:1,250

27 MOOR PARK AVENUE
BEAUMONT PARK

DRG NO 2016.1

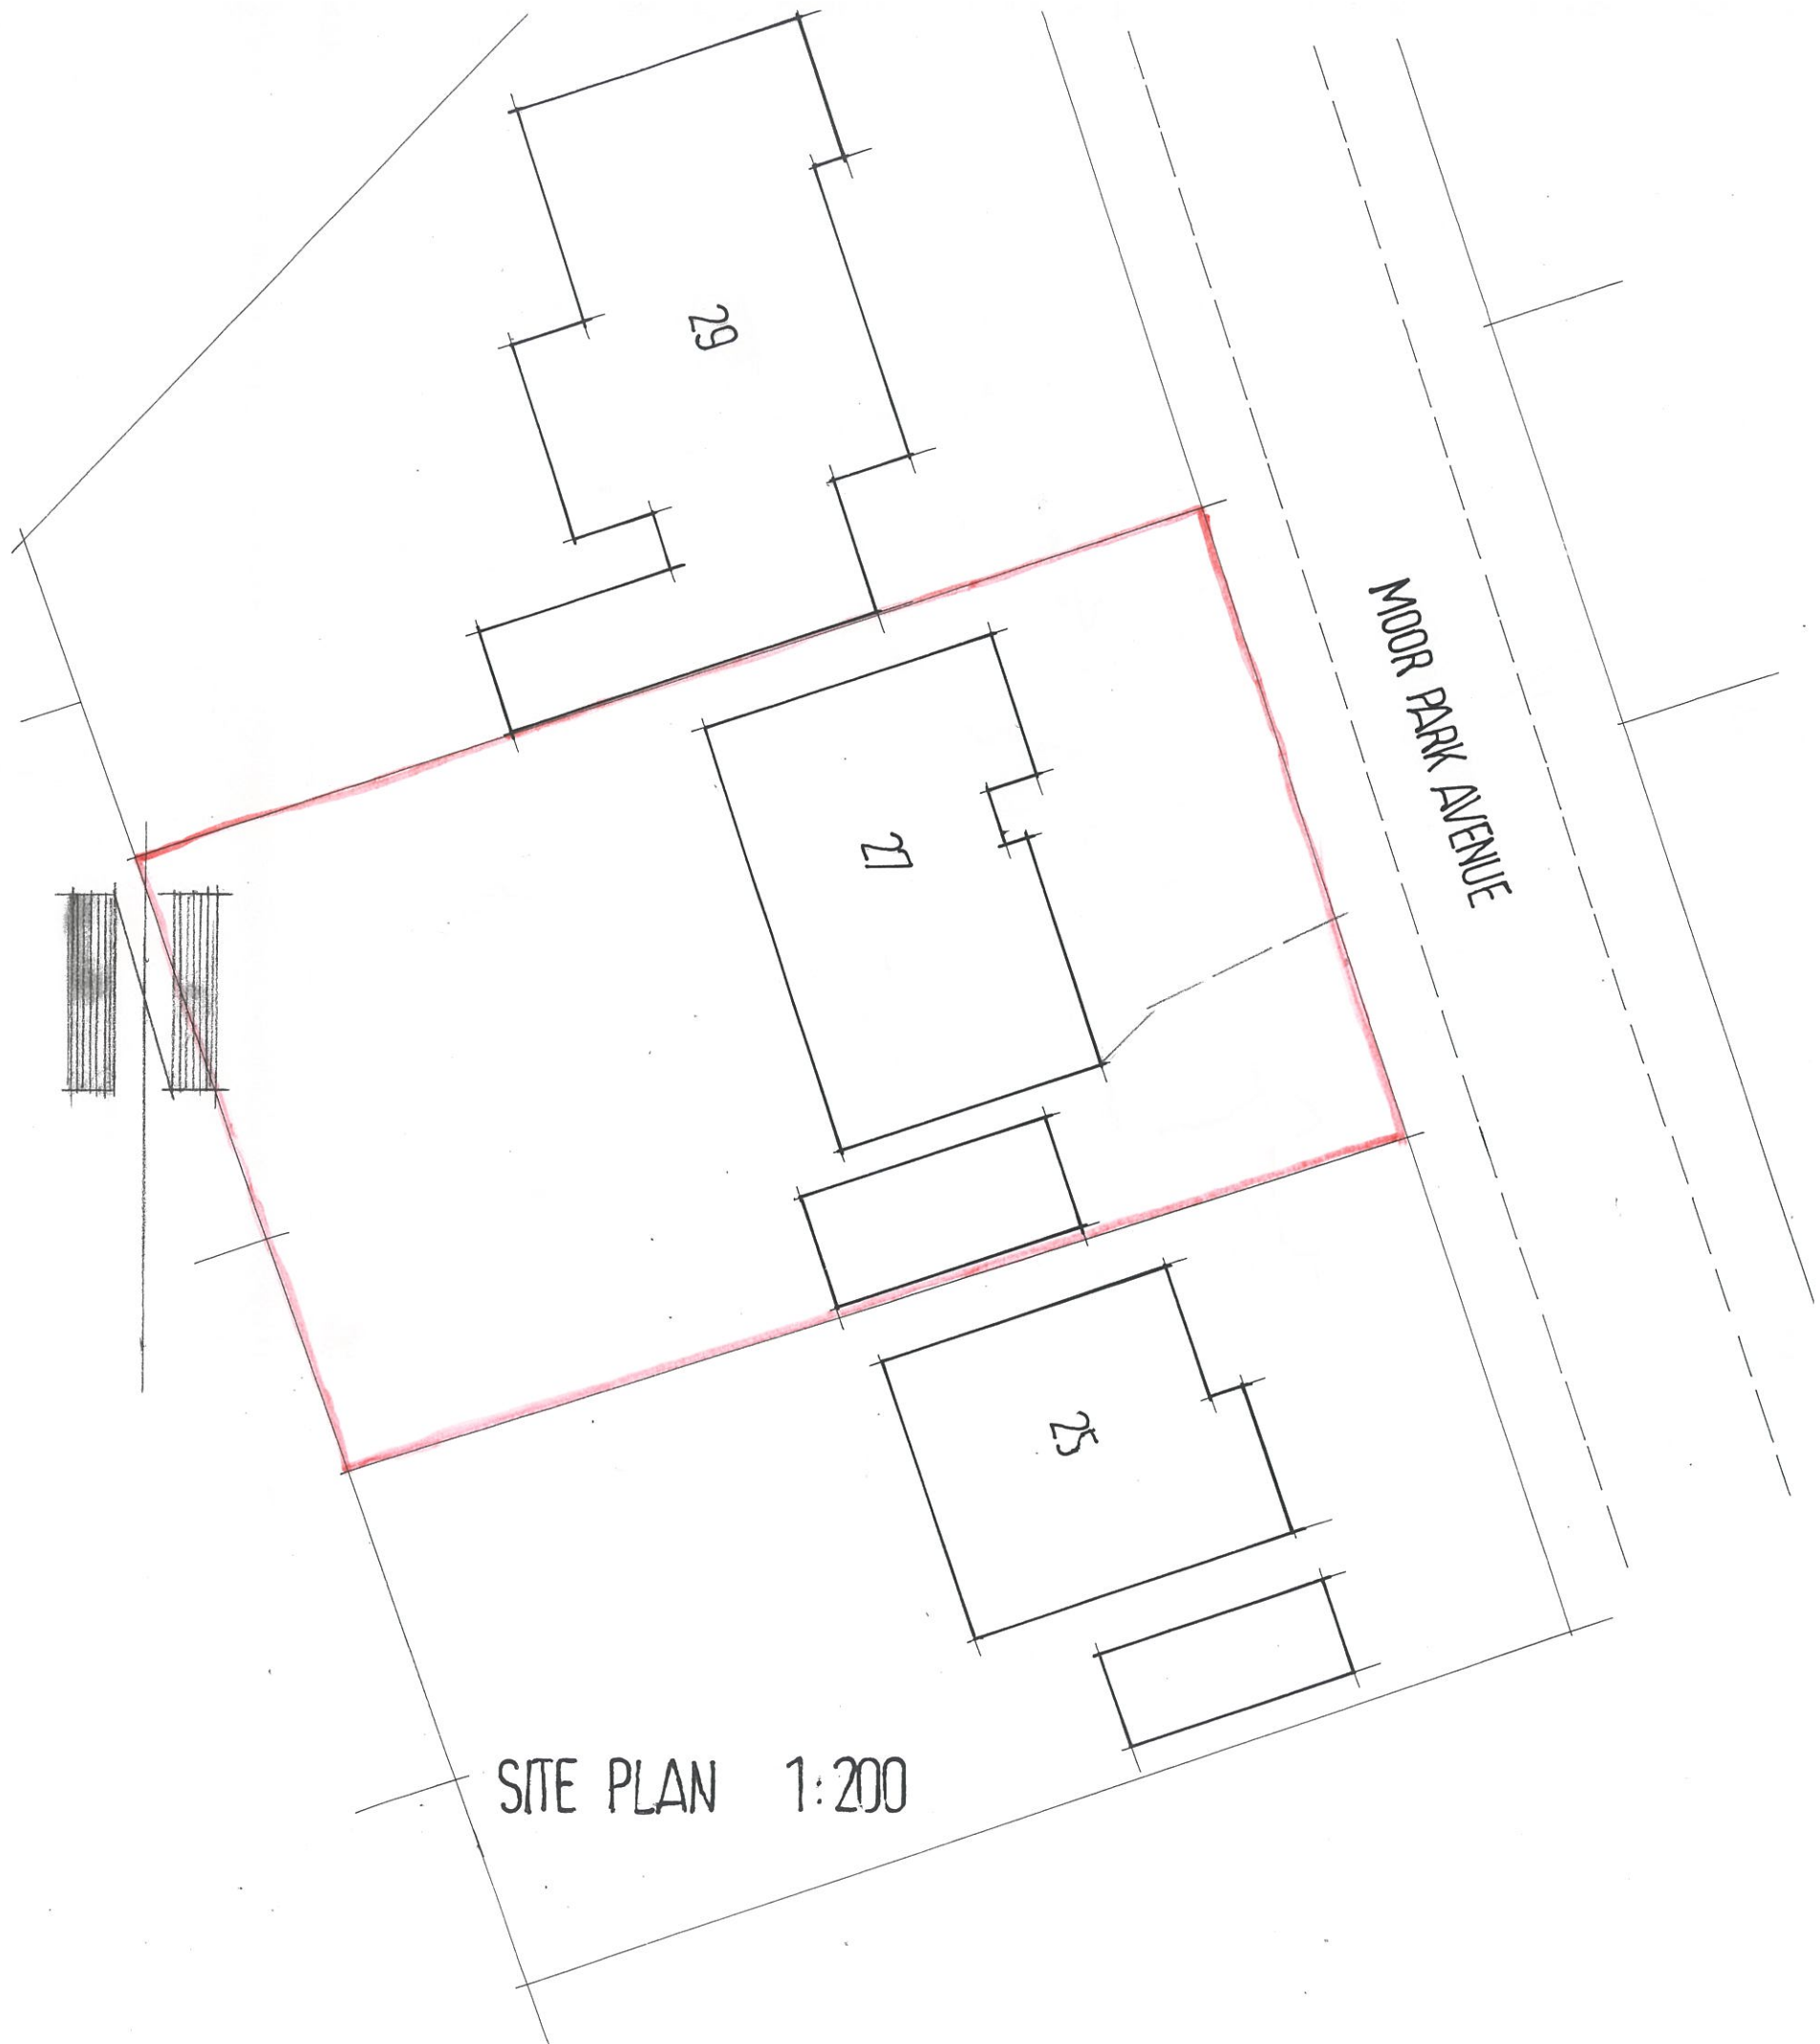

SITE PLAN 1:200