


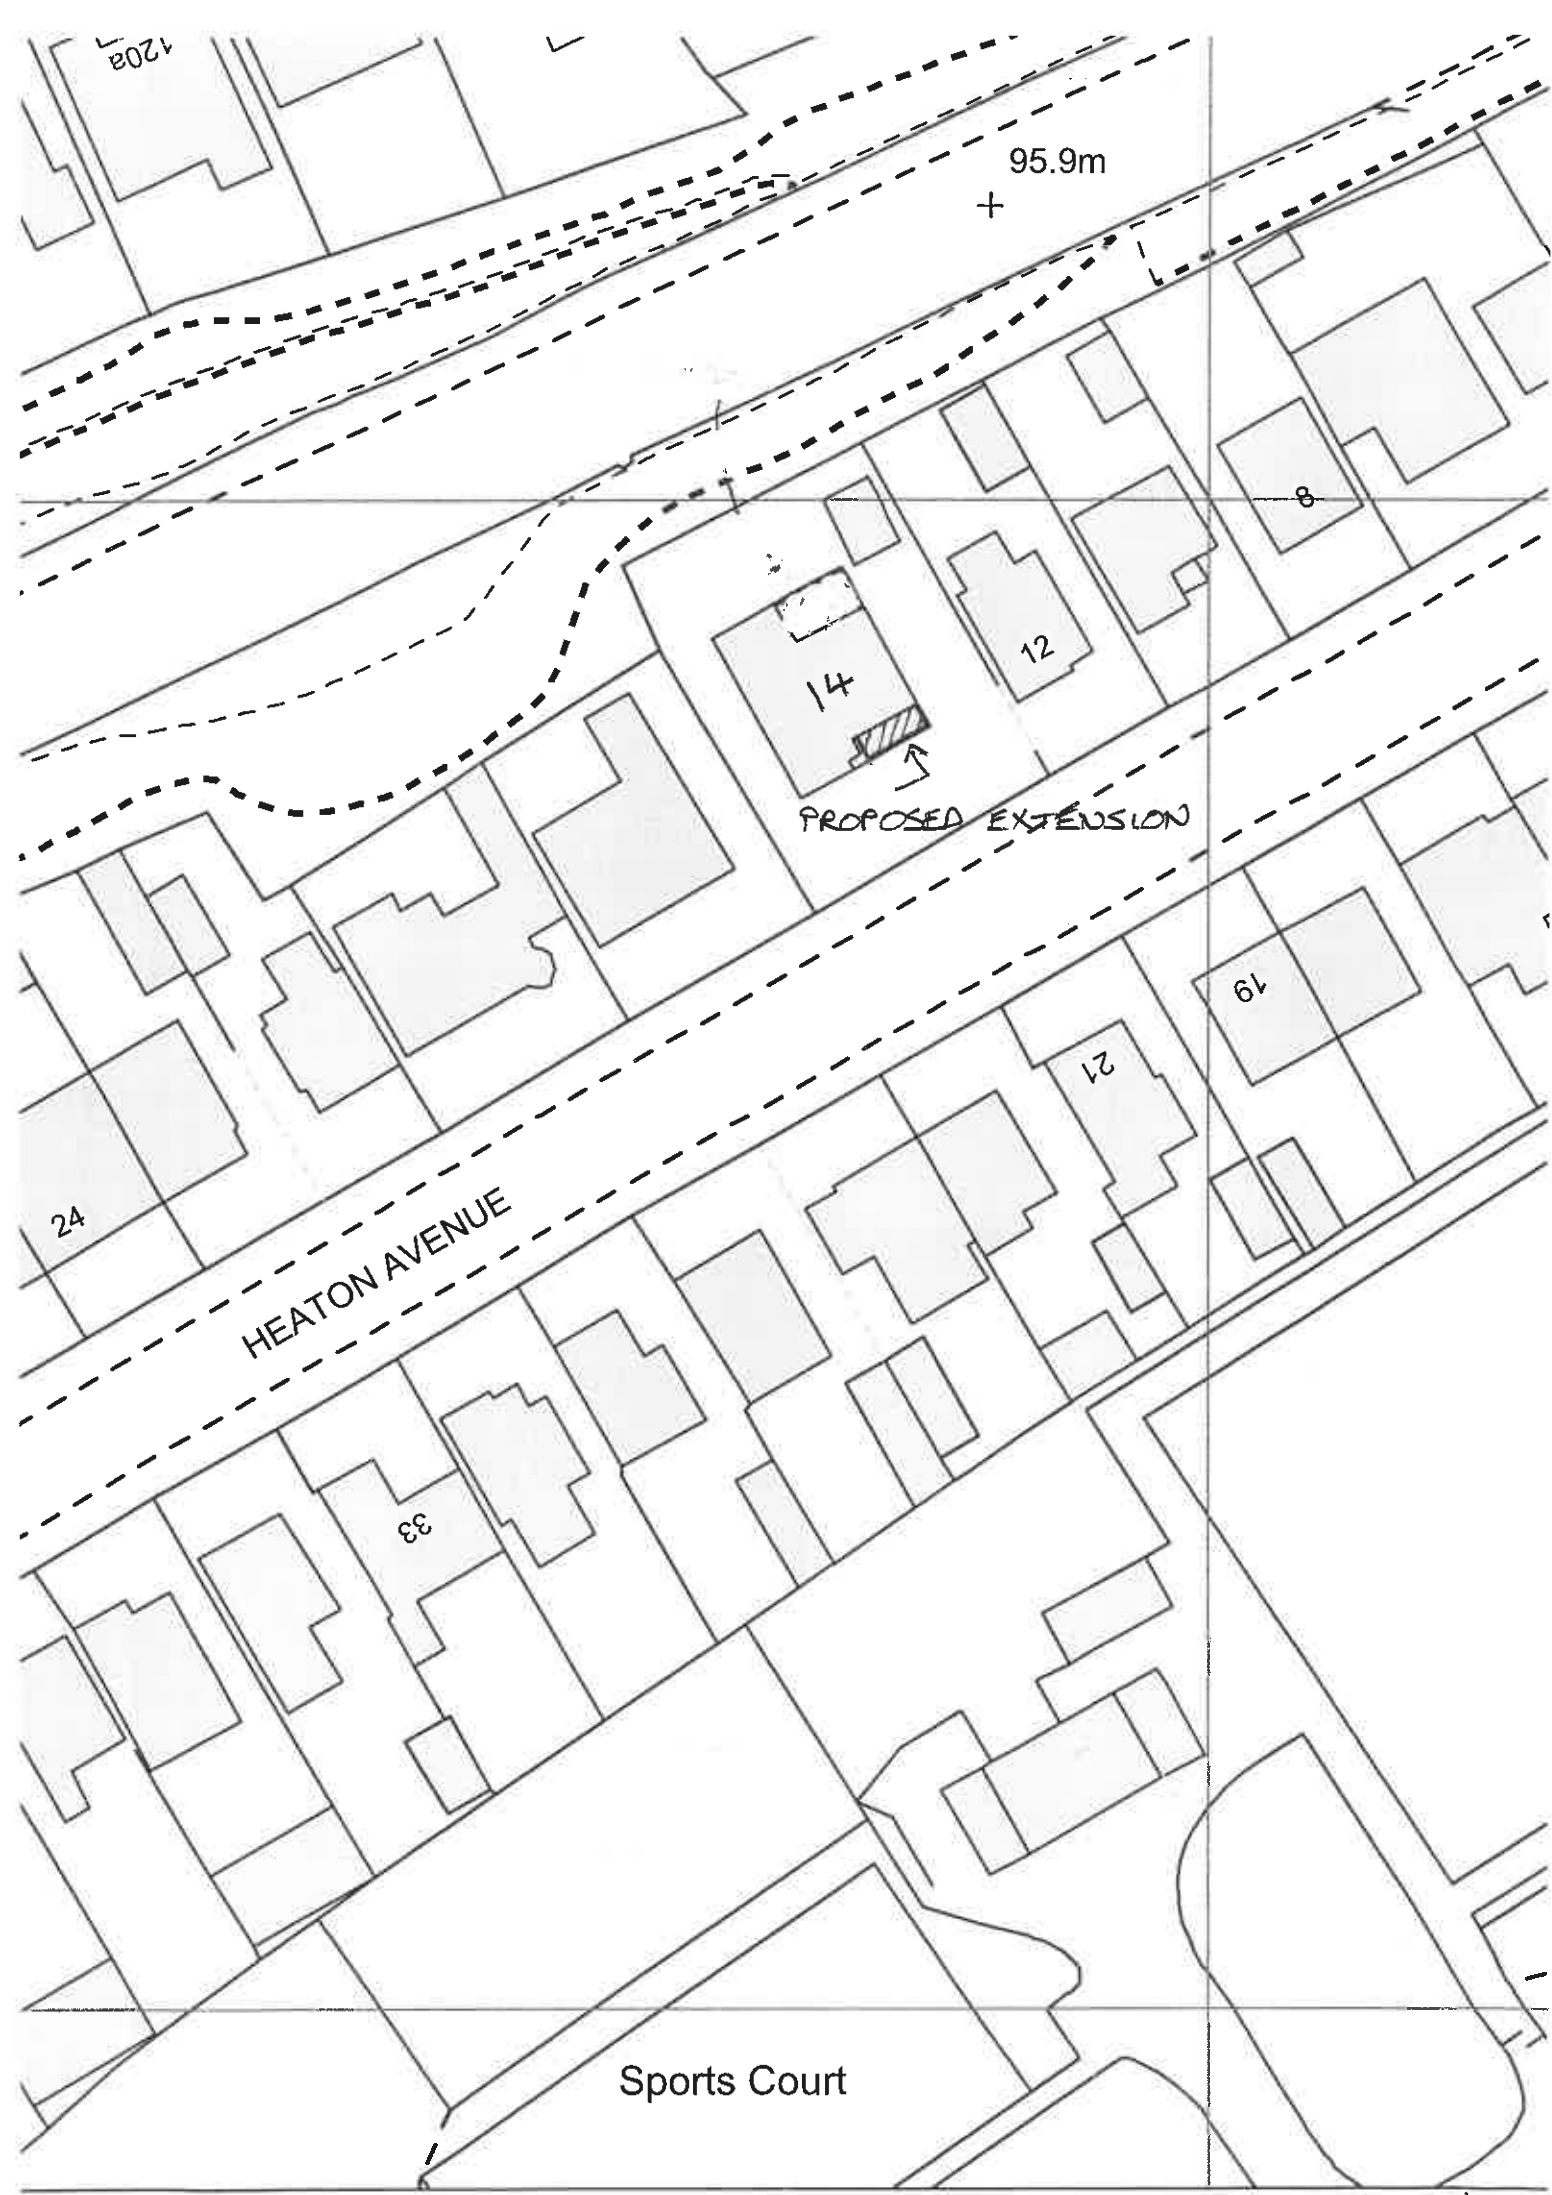

SITE PLAN 1:500

DRG. NO. 24/22