


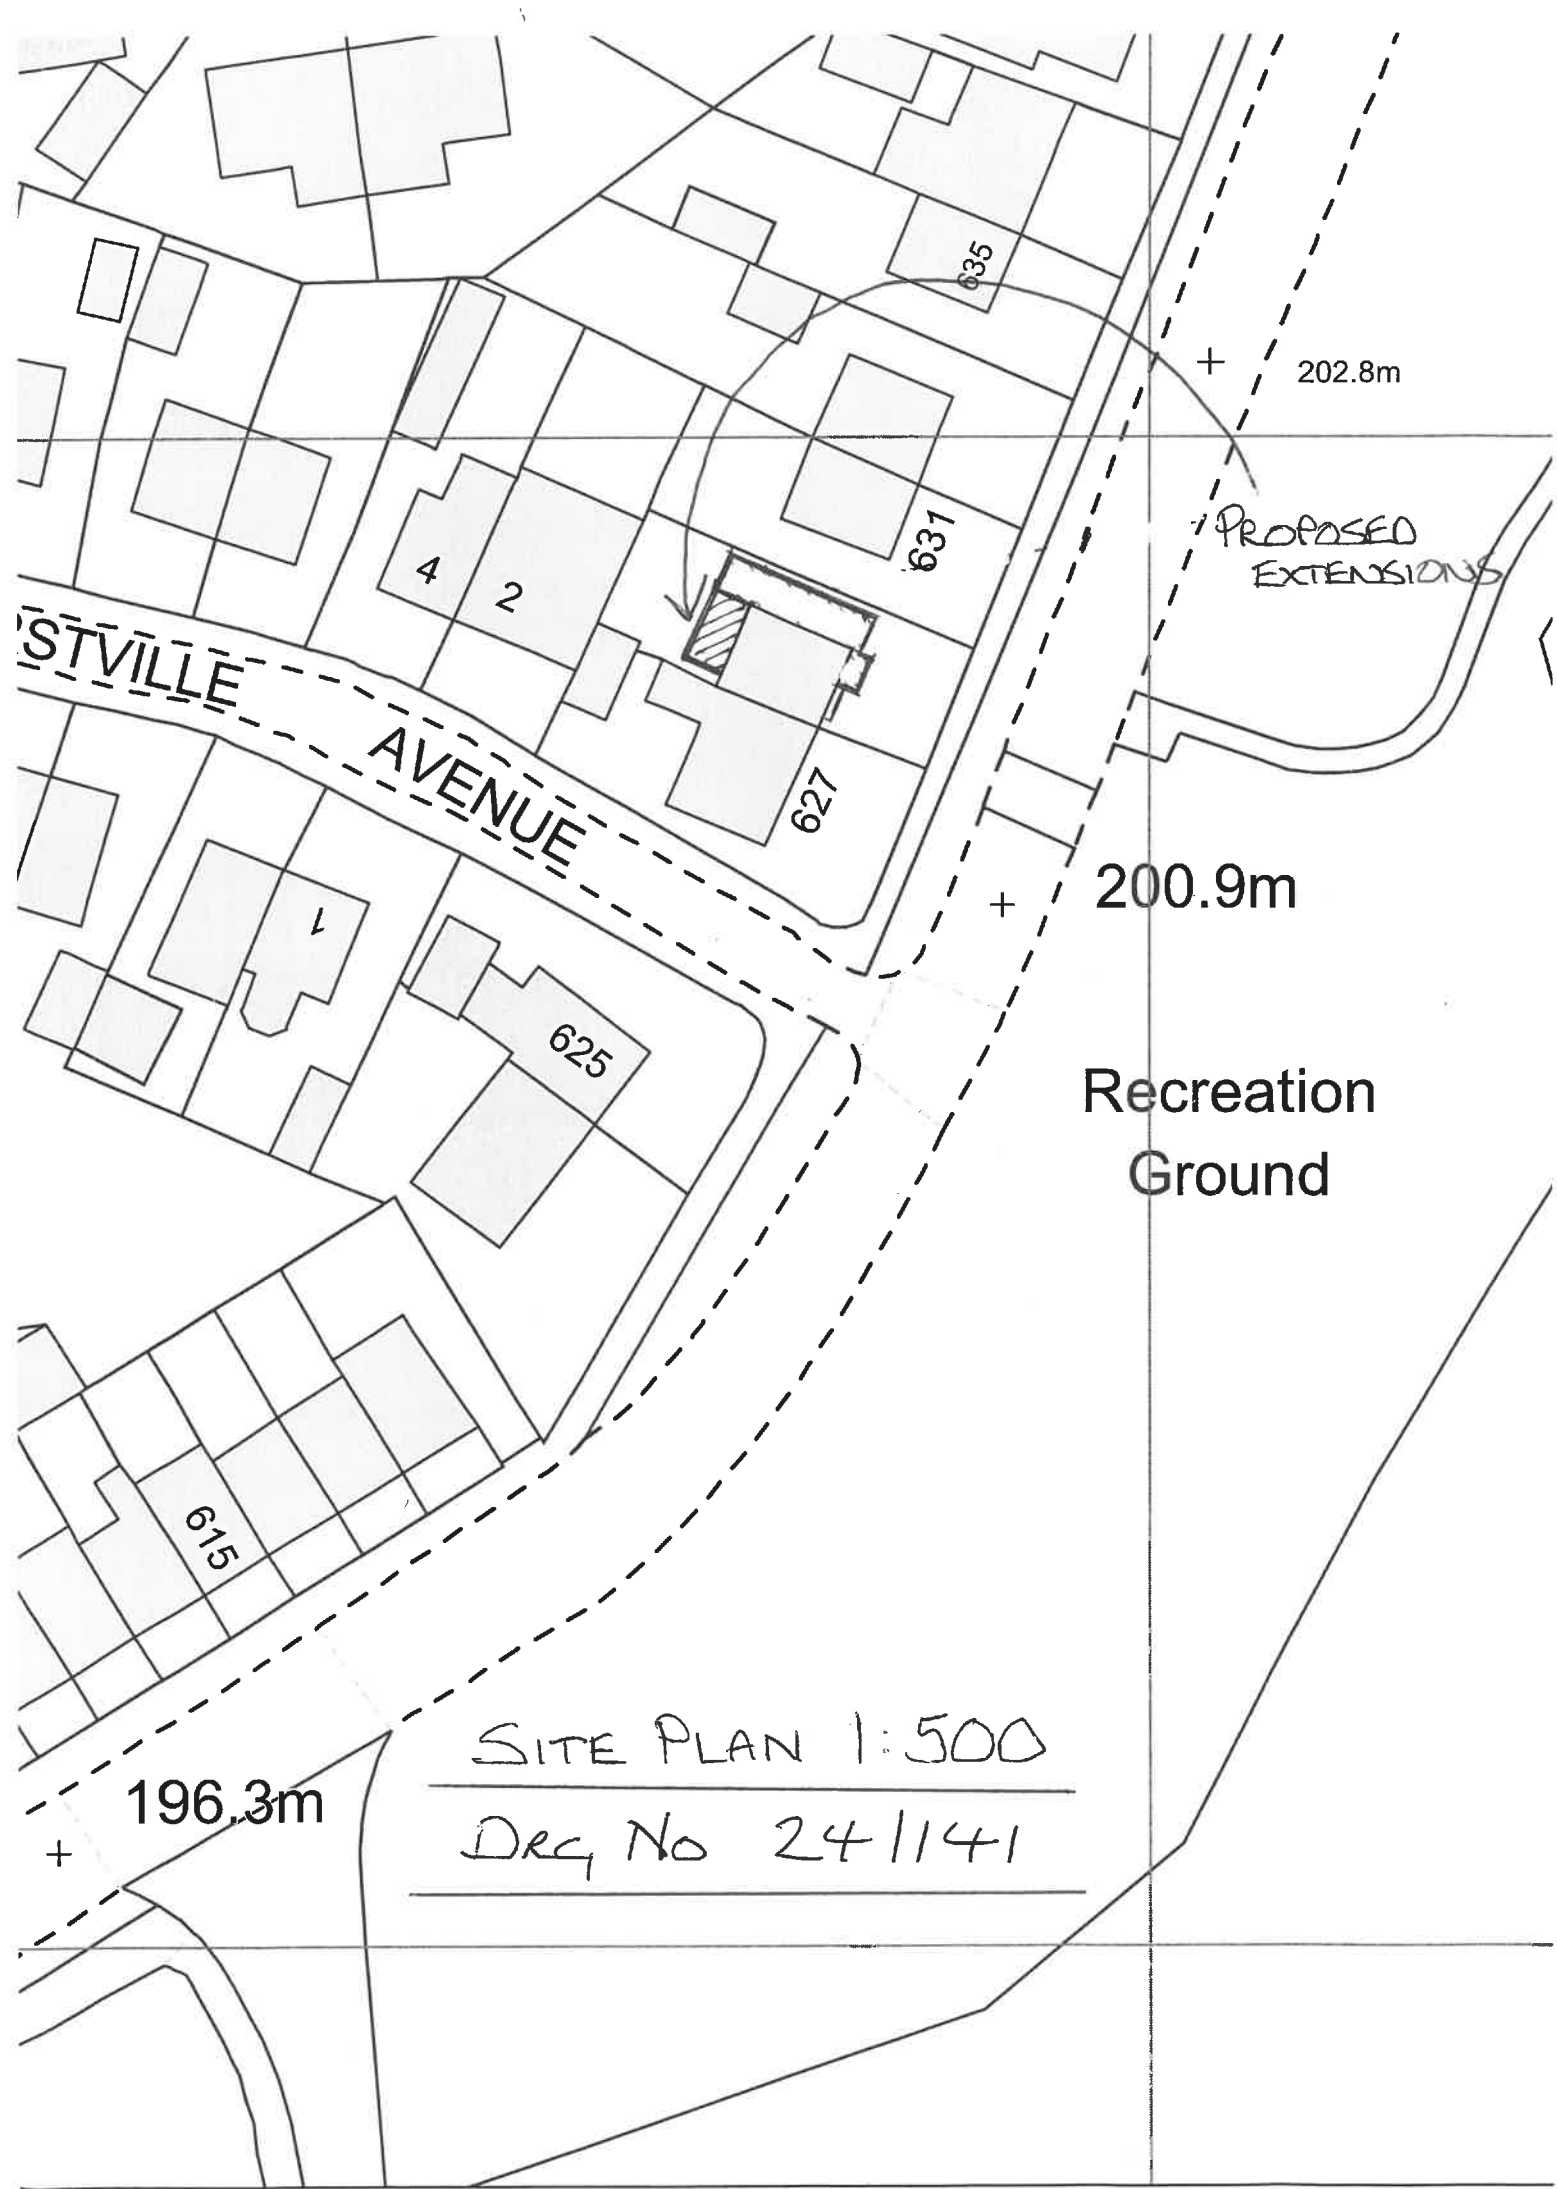

SITE PLAN 1:500

DRG No 241141