


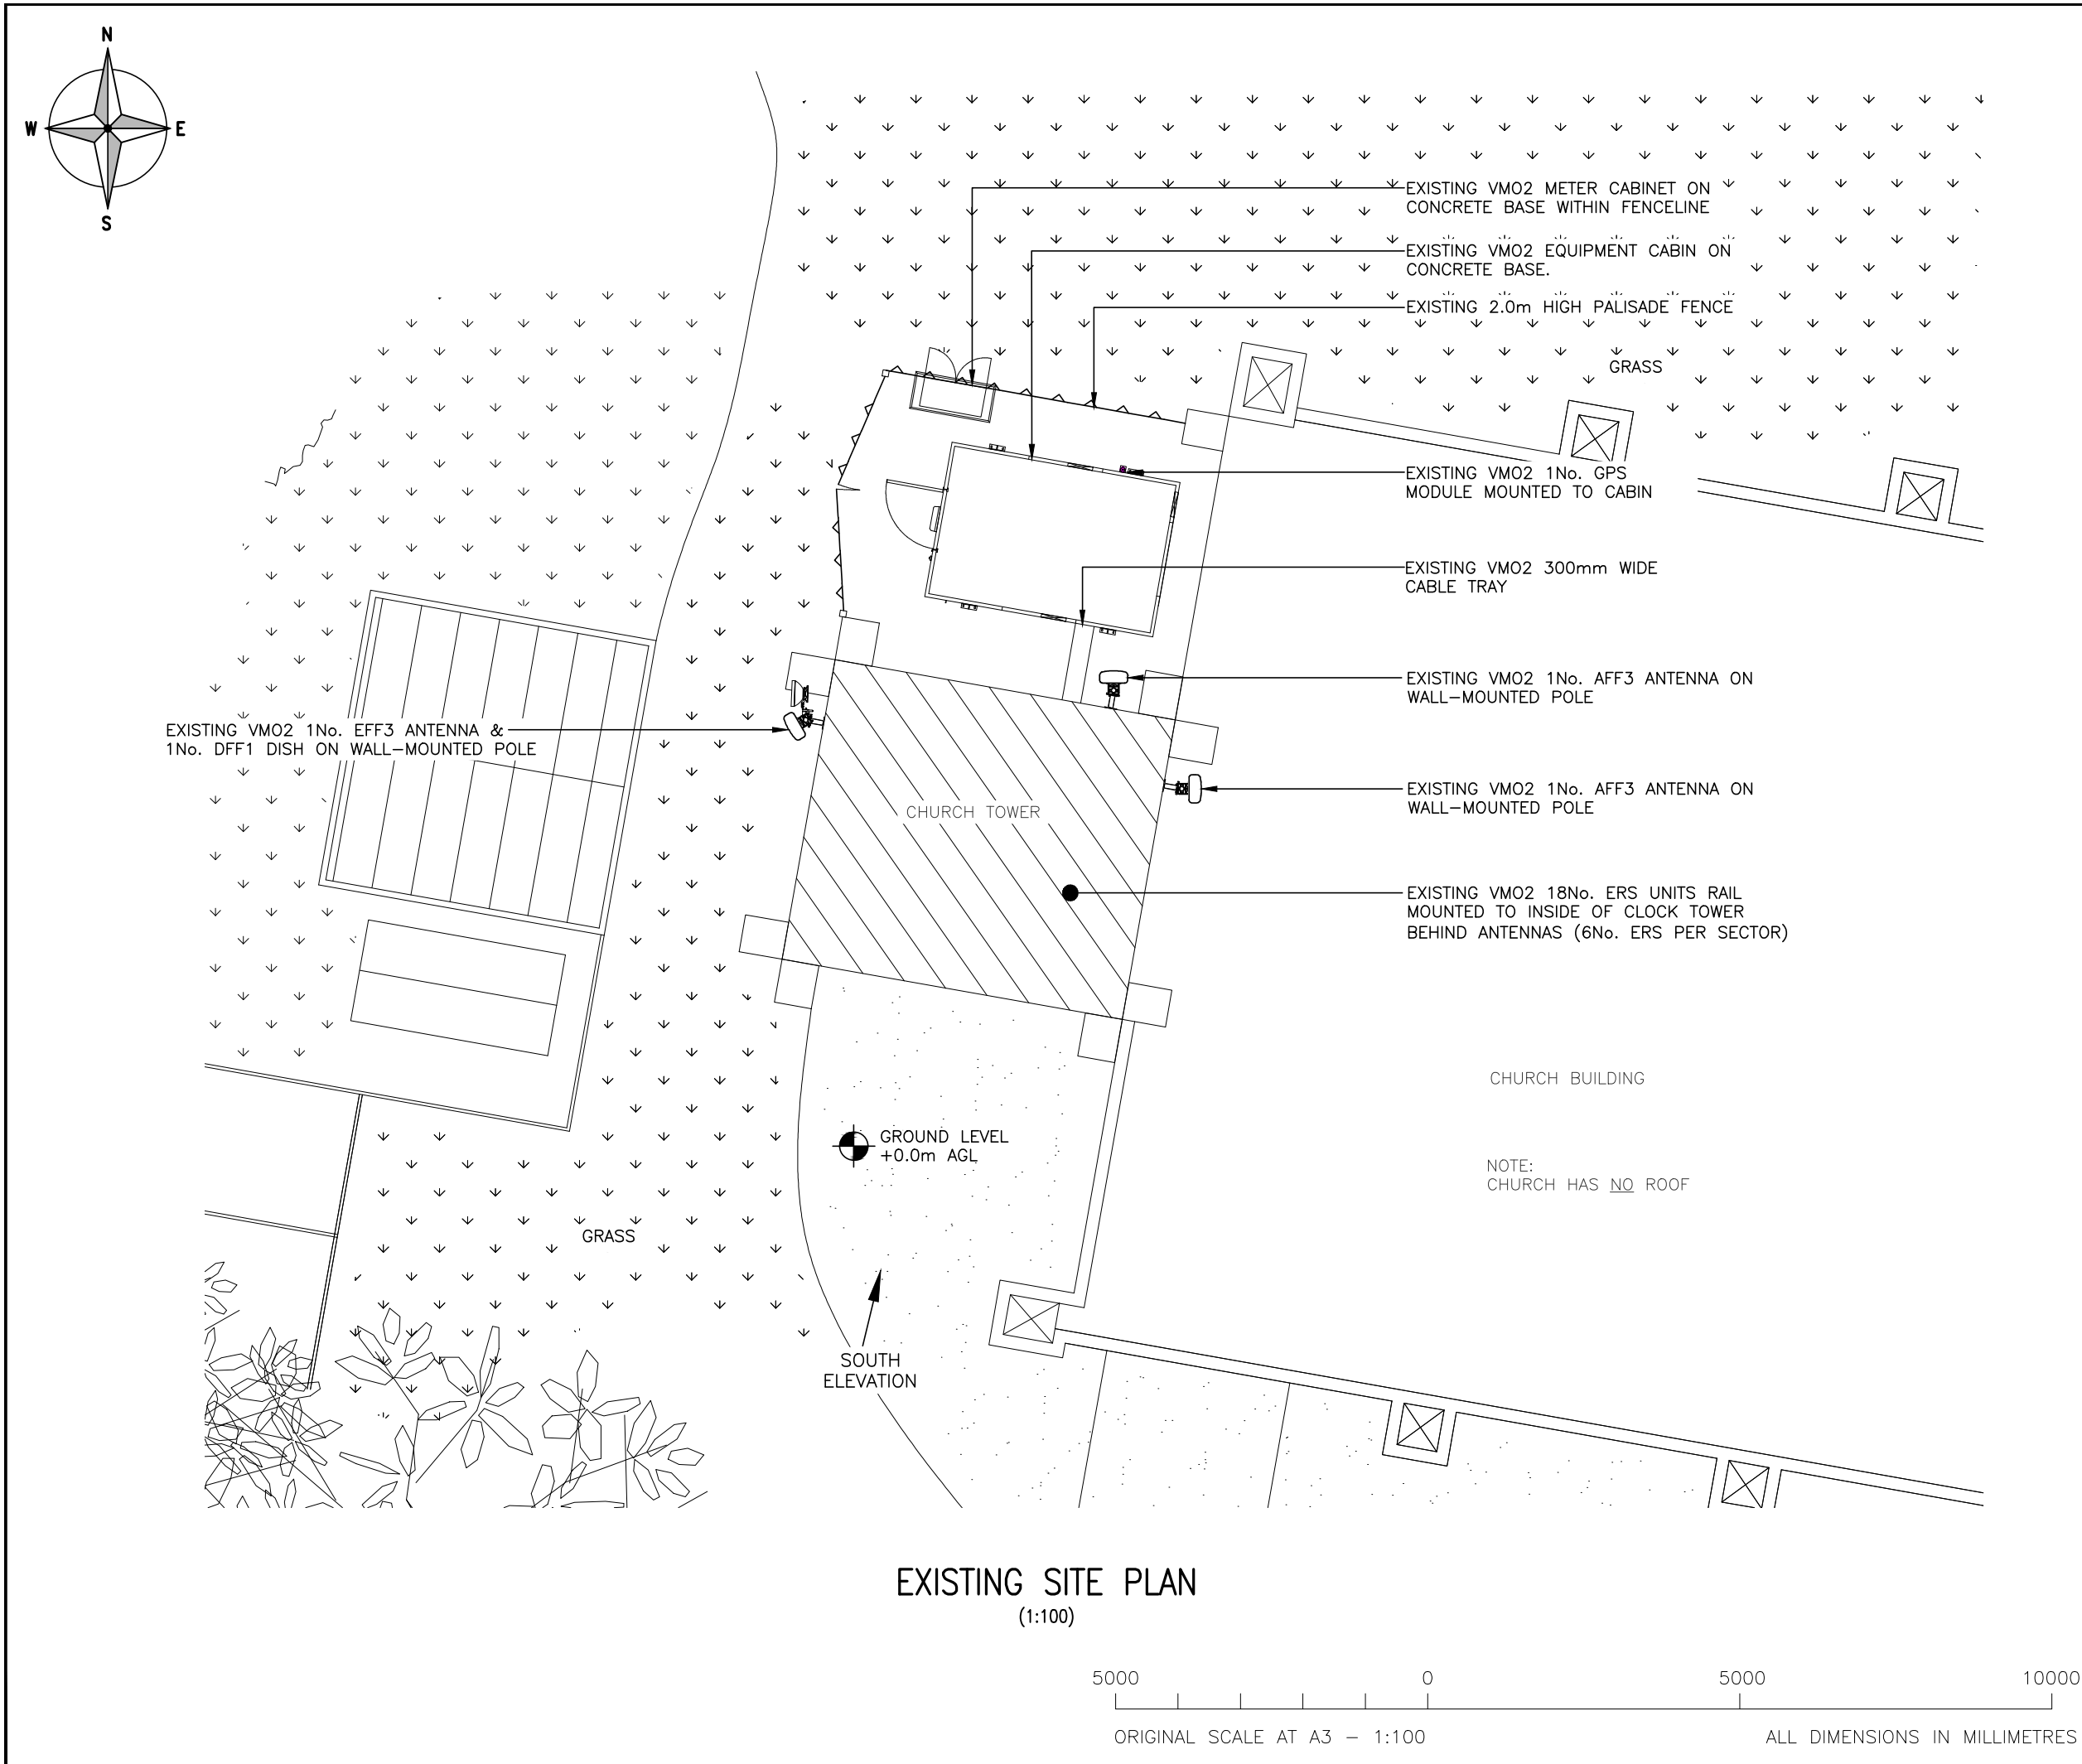

ALL DIMENSIONS ARE IN mm UNLESS NOTED OTHERWISE

N.G.R

E: 412900

N: 416320

NOTES:

A

PLANNING ISSUE

M.P

T.C

19/03/25

REV

MODIFICATION

BY

CH

DATE

united

living

connected

United Living Connected  
4 Clearwater, Lingley Mere Business Park, Lingley Green  
Avenue,  
Great Sankey, Warrington, WA5 3UZ  
t. 44 (0)151 420 4128  
www.unitedliving.co.uk

cornerstone

Cell Name

Opt.

KIRKE HOUSE

-

Cell ID No

CSID

-

VF

-

VMO2

112925

N/A

18717

Project No.

-

TM Cell ID

-

N/A

11292530

-

-

Site Address / Contact Details

CHURCH STREET  
PADDOCK  
HUDDERSFIELD  
WEST YORKSHIRE  
HD1 4UD

Drawing Title:

EXISTING SITE PLAN

Purpose of issue:

PLANNING

Dwg Rev:

Drawing Number:

200

A

Surveyed By:

E.W

Original Sheet Size:

A3

Pack Issue:

Drawn:

M.P

Date:

19/03/25

Checked:

T.C

Date:

19/03/25

B