





Red Line Denotes area of 0.2865 hectares

1 SITE PLAN AS PROPOSED

1 : 200

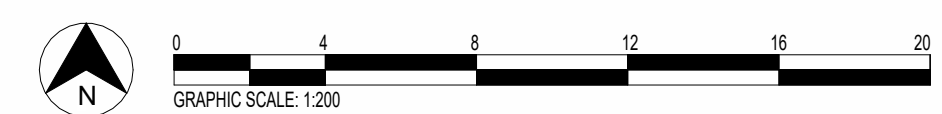

 BIN PRESENTATION

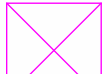 BIN STORAGE

 PARKING SPACE

 ROOF -
ARTIFICIAL BLUE
SLATES WITH ZINC
EFFECT DORMER.

 WALLS -
NATURAL STONE

 WALLS -
BEIGE RENDER

A	General update following comments.	GA	JC	21.08.26
rev	description	drawn	auth	date

DO NOT SCALE OFF THIS DRAWING



Client
WOODBANK ESTATES LTD.

Project
REDEVELOPMENT OF BANKFIELD COURT,
ALMONDBURY

Project No 2881	Drawing No (100)01	Rev A
--------------------	-----------------------	----------

Description
PROPOSED INDICATIVE SITE PLAN

Scale 1 : 200 @ A1	Date Drawn AUG 26	Drawn By HB	Authorised By JC
-----------------------	----------------------	----------------	---------------------

Purpose of Issue
Planning ☒ Building Regs ☐ Tender ☐ Construction ☐ Comment ☐ Info ☐