


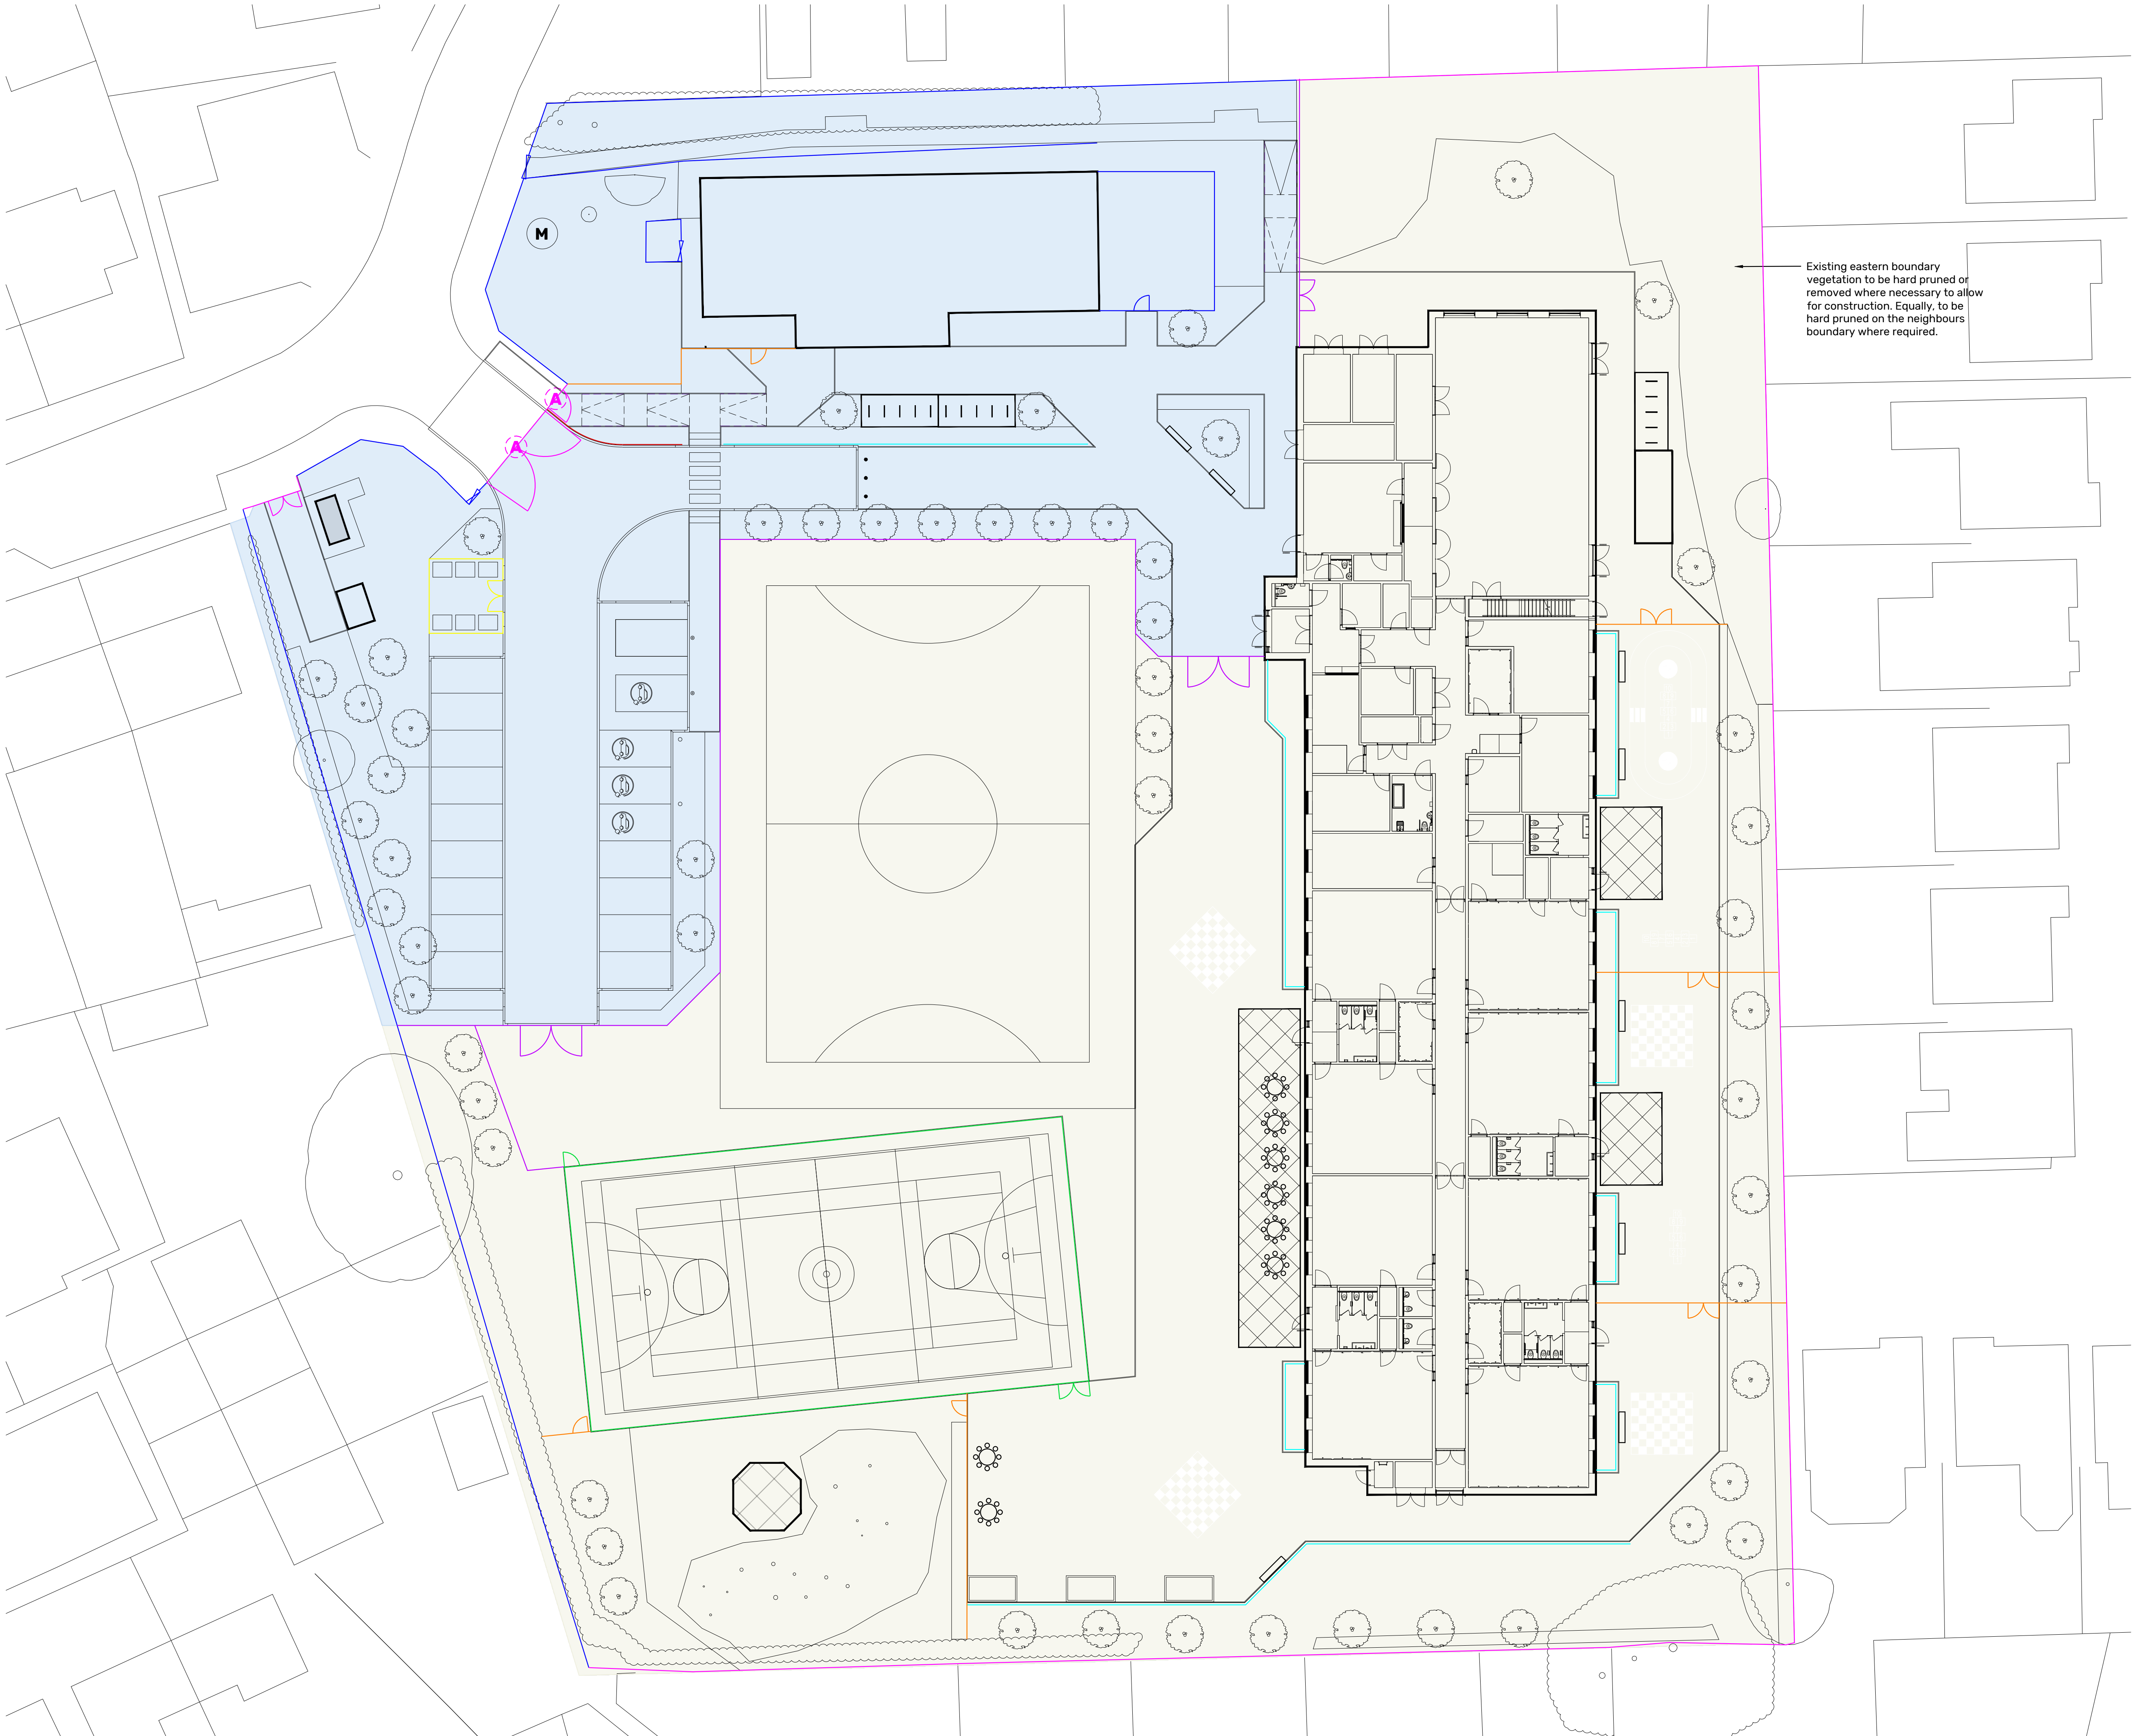

©One-Environments Ltd. This drawing is not to be scaled. All dimensions to be verified on site prior to commencement of works. Discrepancies, ambiguities and/or omissions between this drawing & information supplied by others must be reported immediately for clarification before proceeding

NOTES

LEGEND

Controlled zone, accessible to staff & visitors

Secure pupil zone

2.4m high Security Weldmesh Fencing
(with matching lockable gates where indicated)

2.0m high Sport Weldmesh Fencing
(with matching lockable gates where indicated)

1.8m high Security Weldmesh Fencing
(with matching lockable gates where indicated)

1.5m Recycled Plastic Bin Store

1.2m high Secure Bowtop Fencing
(with matching lockable gates where indicated)

1.2m high High Visibility Pedestrian Guardrail

450mm high Timber Knee Rail

Existing Fence & Gates Retained (Subject to condition)

2.4m high Secure Weldmesh Fencing
(with matching access intercom gates where indicated)

NOTES:

MUGA Fencing and foundation to be designed by specialist and coordinated with existing underground services.

REVISION		P06	DATE		27.08.26	BY		GS	CHECKED		KP
Updated to latest Site Plan											
REVISION		P05	DATE		27.05.26	BY		GS	CHECKED		KP
Updated to latest Site Plan											
REVISION		P04	DATE		08.05.26	BY		GS	CHECKED		KP
Stage 4 Issue											
REVISION		C01	DATE		01.05.26	BY		AA	CHECKED		KP
Contract Issue											
REVISION		P03	DATE		04.03.26	BY		GS	CHECKED		KP
Revised in accordance with TouchPoint review feedback											
REVISION		P02	DATE		04.02.26	BY		GS	CHECKED		KP
Entrance gate widened from 4m to 6m for refuse & fire access (swept path analysis) . Western external canopy relocated inline with touchpoint review feedback.											
REVISION		P01	DATE		30.10.25	BY		GS	CHECKED		KP
First issue											
CLIENT	Bowmer + Kirkland										
PROJECT	Gomersal St Mary's Primary School										
TITLE	Access & Security Strategy										
DWG No.	SRP1134-ONE-ZZ-XX-D-L-0004								REV	P06	
STATUS	PRELIMINARY										
SCALE	1:200	@	A1	DATE	30.10.25	DRN BY	GS				

0248

metres

1:200

ONE-ENVIRONMENTS