


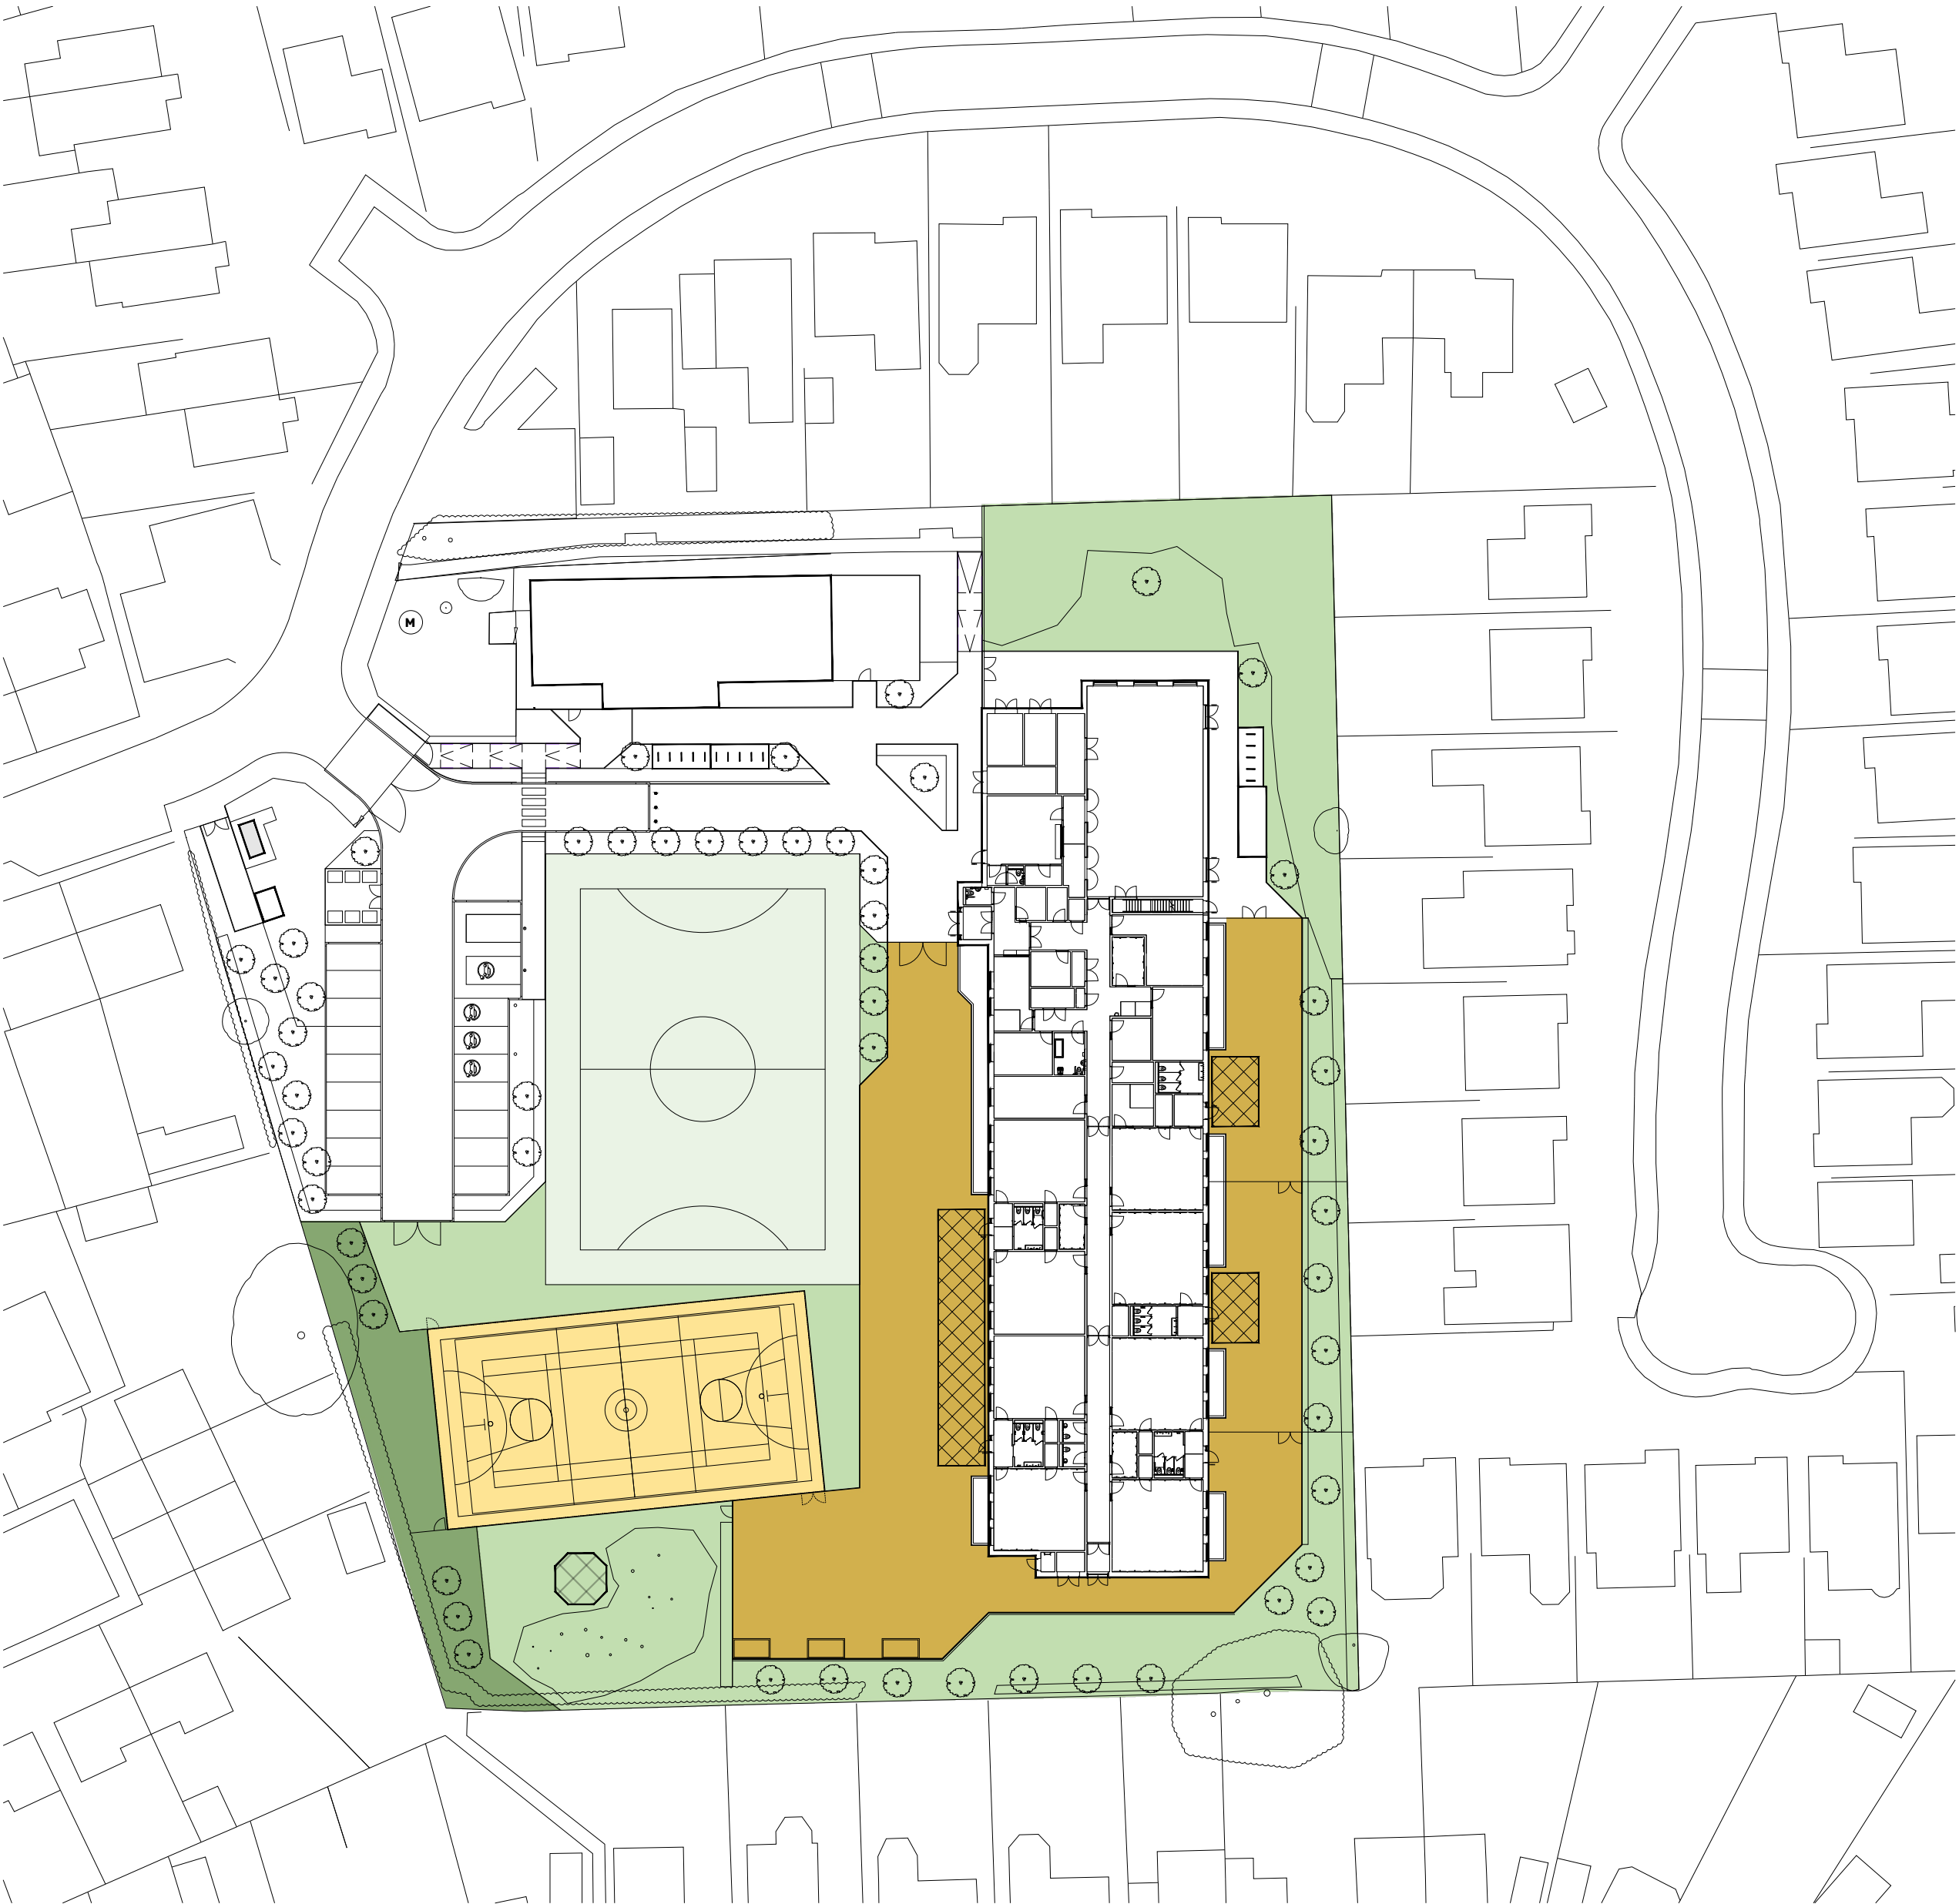

©One-Environments Ltd. This drawing is not to be scaled. All dimensions to be verified on site prior to commencement of works. Discrepancies, ambiguities and/or omissions between this drawing & information supplied by others must be reported immediately for clarification before proceeding

NOTES

LEGEND

- Soft PE [1000m²]
- Hard PE [561m²]
- Soft Informal [1733m²]
- Hard Informal [1222m²]
- Habitat [261m²]

Notes:

- Pitch markings for spatial demonstration purposes only

BB103 Assessment			
Gomersal St Mary's Primary School			
	BB103 Minimum	Control Otion	Landscape Proposal
Soft Outdoor PE	4,200	1,009	1000
Hard Outdoor PE	715	715	561
Soft Informal & Social Area	1072	2309	1,733
Hard Informal & Social Area	436	1103	1222
Habitat	105	1692	261

REVISION P06	DATE 27.08.26	BY GS	CHECKED KP
Updated to latest Site Plan			
REVISION P05	DATE 27.05.26	BY GS	CHECKED KP
Updated to latest Site Plan			
REVISION P04	DATE 08.05.26	BY GS	CHECKED KP
Stage 4 Issue			
REVISION C01	DATE 01.05.26	BY AA	CHECKED KP
Contract Issue			
REVISION P03	DATE 04.03.26	BY GS	CHECKED KP
Revised in accordance with TouchPoint review feedback			
CLIENT	Bowmer + Kirkland		
PROJECT	Gomersal St Mary's Primary School		
TITLE	General Arrangement External Area Provision		
DWG No.	SRP1134-ONE-ZZ-XX-D-L-0007	REV	P06
STATUS	PRELIMINARY		
SCALE	1:500	@ A2	DATE 30.10.25
			DRN BY GS



ONE-ENVIRONMENTS