
Schedule of Materials
Walls - Profiled steel composite panels - colour Ocean Blue

Roof - Profiled steel composite panels - colour Ocean Blue


Gutters & Flashings - Pressed steel flashing - colour Ocean Blue

Doors - galvanised steel - colour Ocean Blue


Roof lights - clear polycarbonate

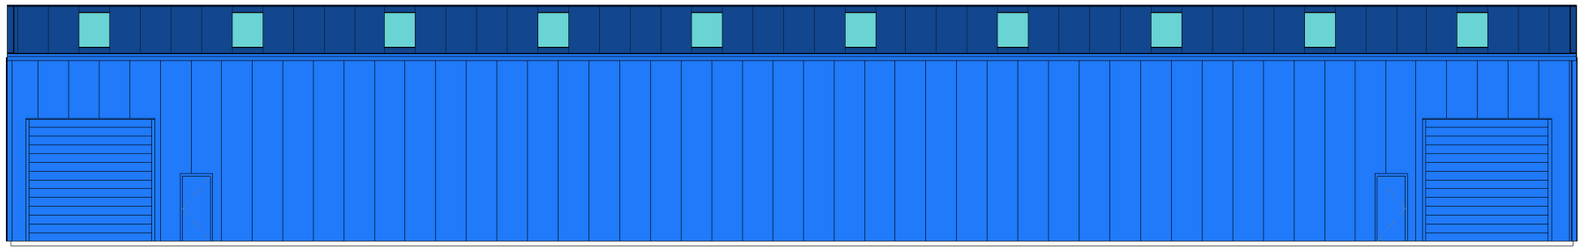


1 Front Elevation
1 : 200

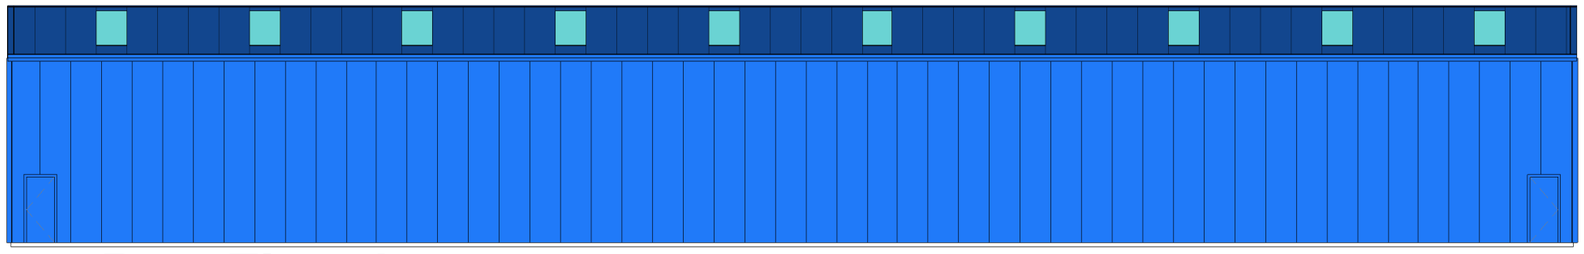

2 Rear Elevation
1 : 200

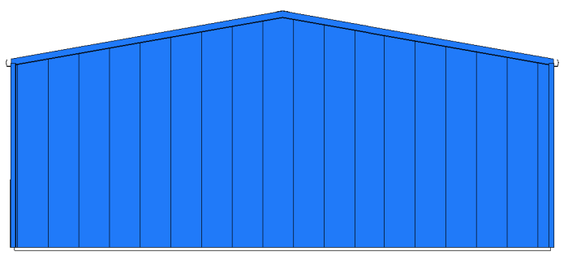

3 Side Elevation 1
1 : 200

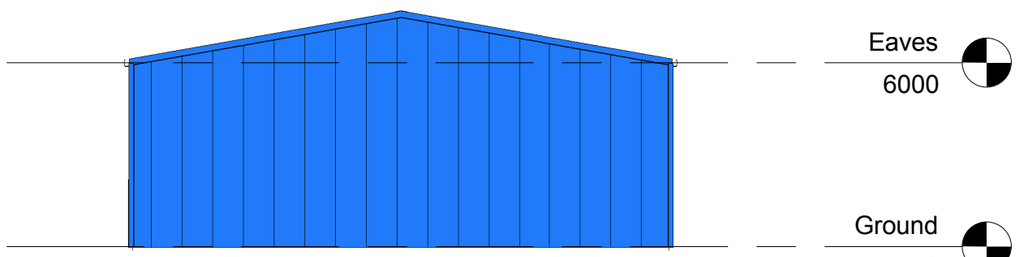

4 Side Elevation 2
1 : 200

A3

KLD Architectural Design
2 Grange Avenue ,Fencehouses
tel 07845710601
kld_design@btinternet.com

No.	Description	Date
A	redrawn following topo	30/08/12

Magma Ceramics

Phase 3 Building 1

Elevations

Project number	DBS 2012/08
Date	Sept 2011
Drawn by	Author
Revision	A

SK111

Scale 1 : 200

31/10/2012 00:46:04