Do not scale from this drawing. Use figured dimensions only.

Contractors to verify all dimensions on site before commencing any work or shop drawings.

If drawings or specifications exceed the quantities taken in any way, Fibre Architects are to be informed before the work is initiated.

All drawn information is based on Ordnance Survey and/or existing record drawings. All content subject to Site Survey, Structural Survey, Site Investigations, Planning and other Statutory Approvals.

This drawing is not to be reproduced in whole or part without the consent of Fibre Architects Ltd.

Fibre Architects Limited Copyright.

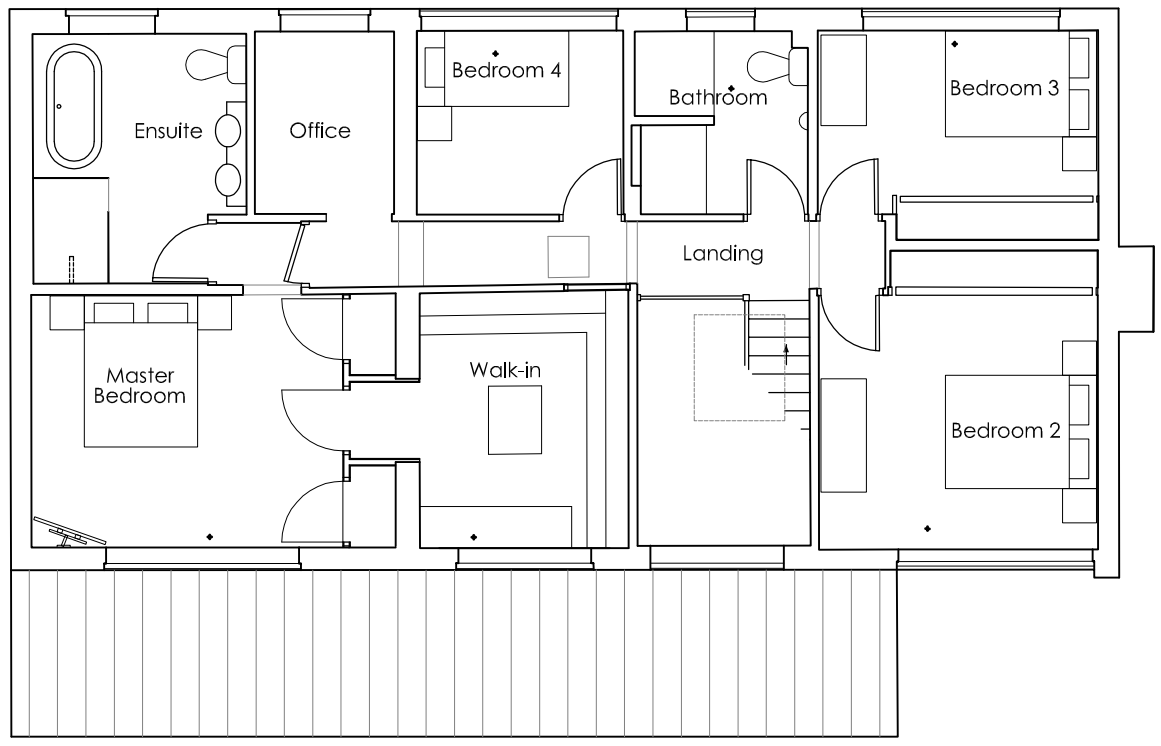

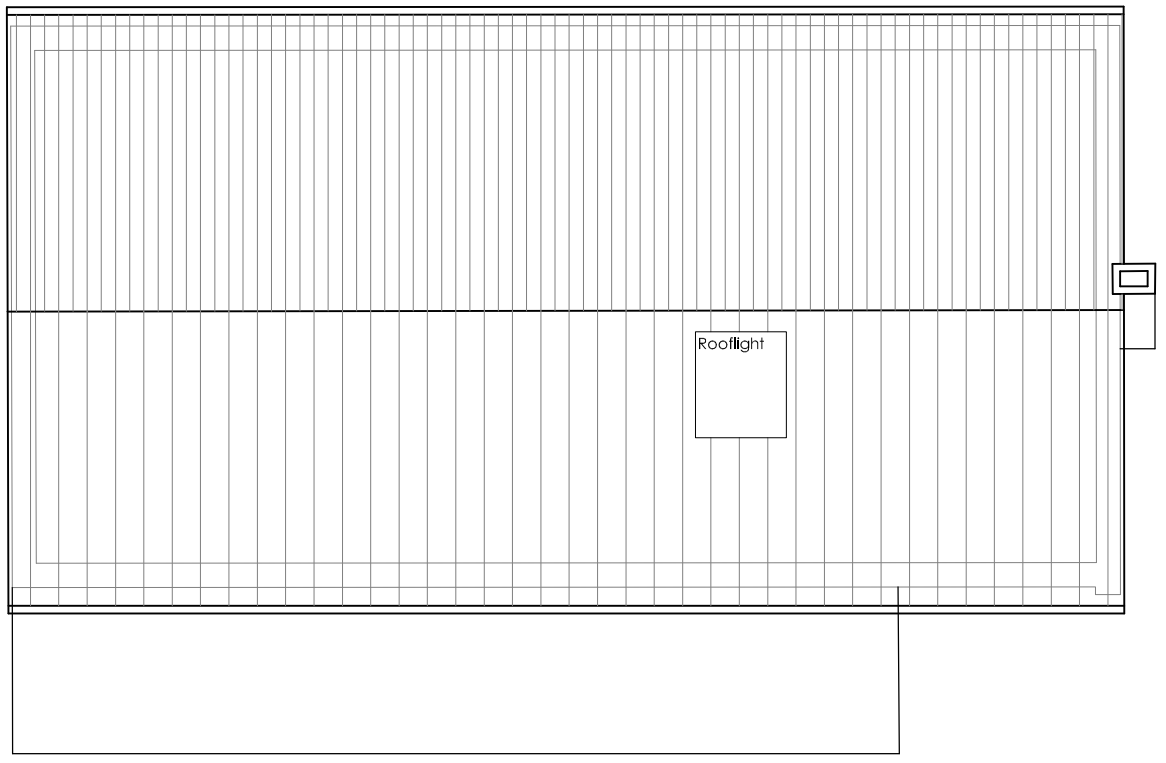

FIRST FLOOR PLAN

ROOF FLOOR PLAN

FLOOR PLANS AS PROPOSED Scale 1:100

0 5m 10m

N

Rev	Description	Date	By	App'd
Project - 2 Brendon Drive, Birkby, Huddersfield HD2 2DF		Project no 16-002	Date 23/04/16	
Drawing Title First Floor and Roof Plans as Proposed -		Scale @ A3 1:100	Drawn by MO	Appr. by -
Client Peter Stephenson -		Drawing no AL0011		Rev -

Fibre ARCHITECTS

First Floor Buckden Mount
8 Thornhill Road
Huddersfield, HD3 3AU

Tel: 01484 544 410
www.fibrearchitects.co.uk
Email: info@fibrearchitects.co.uk