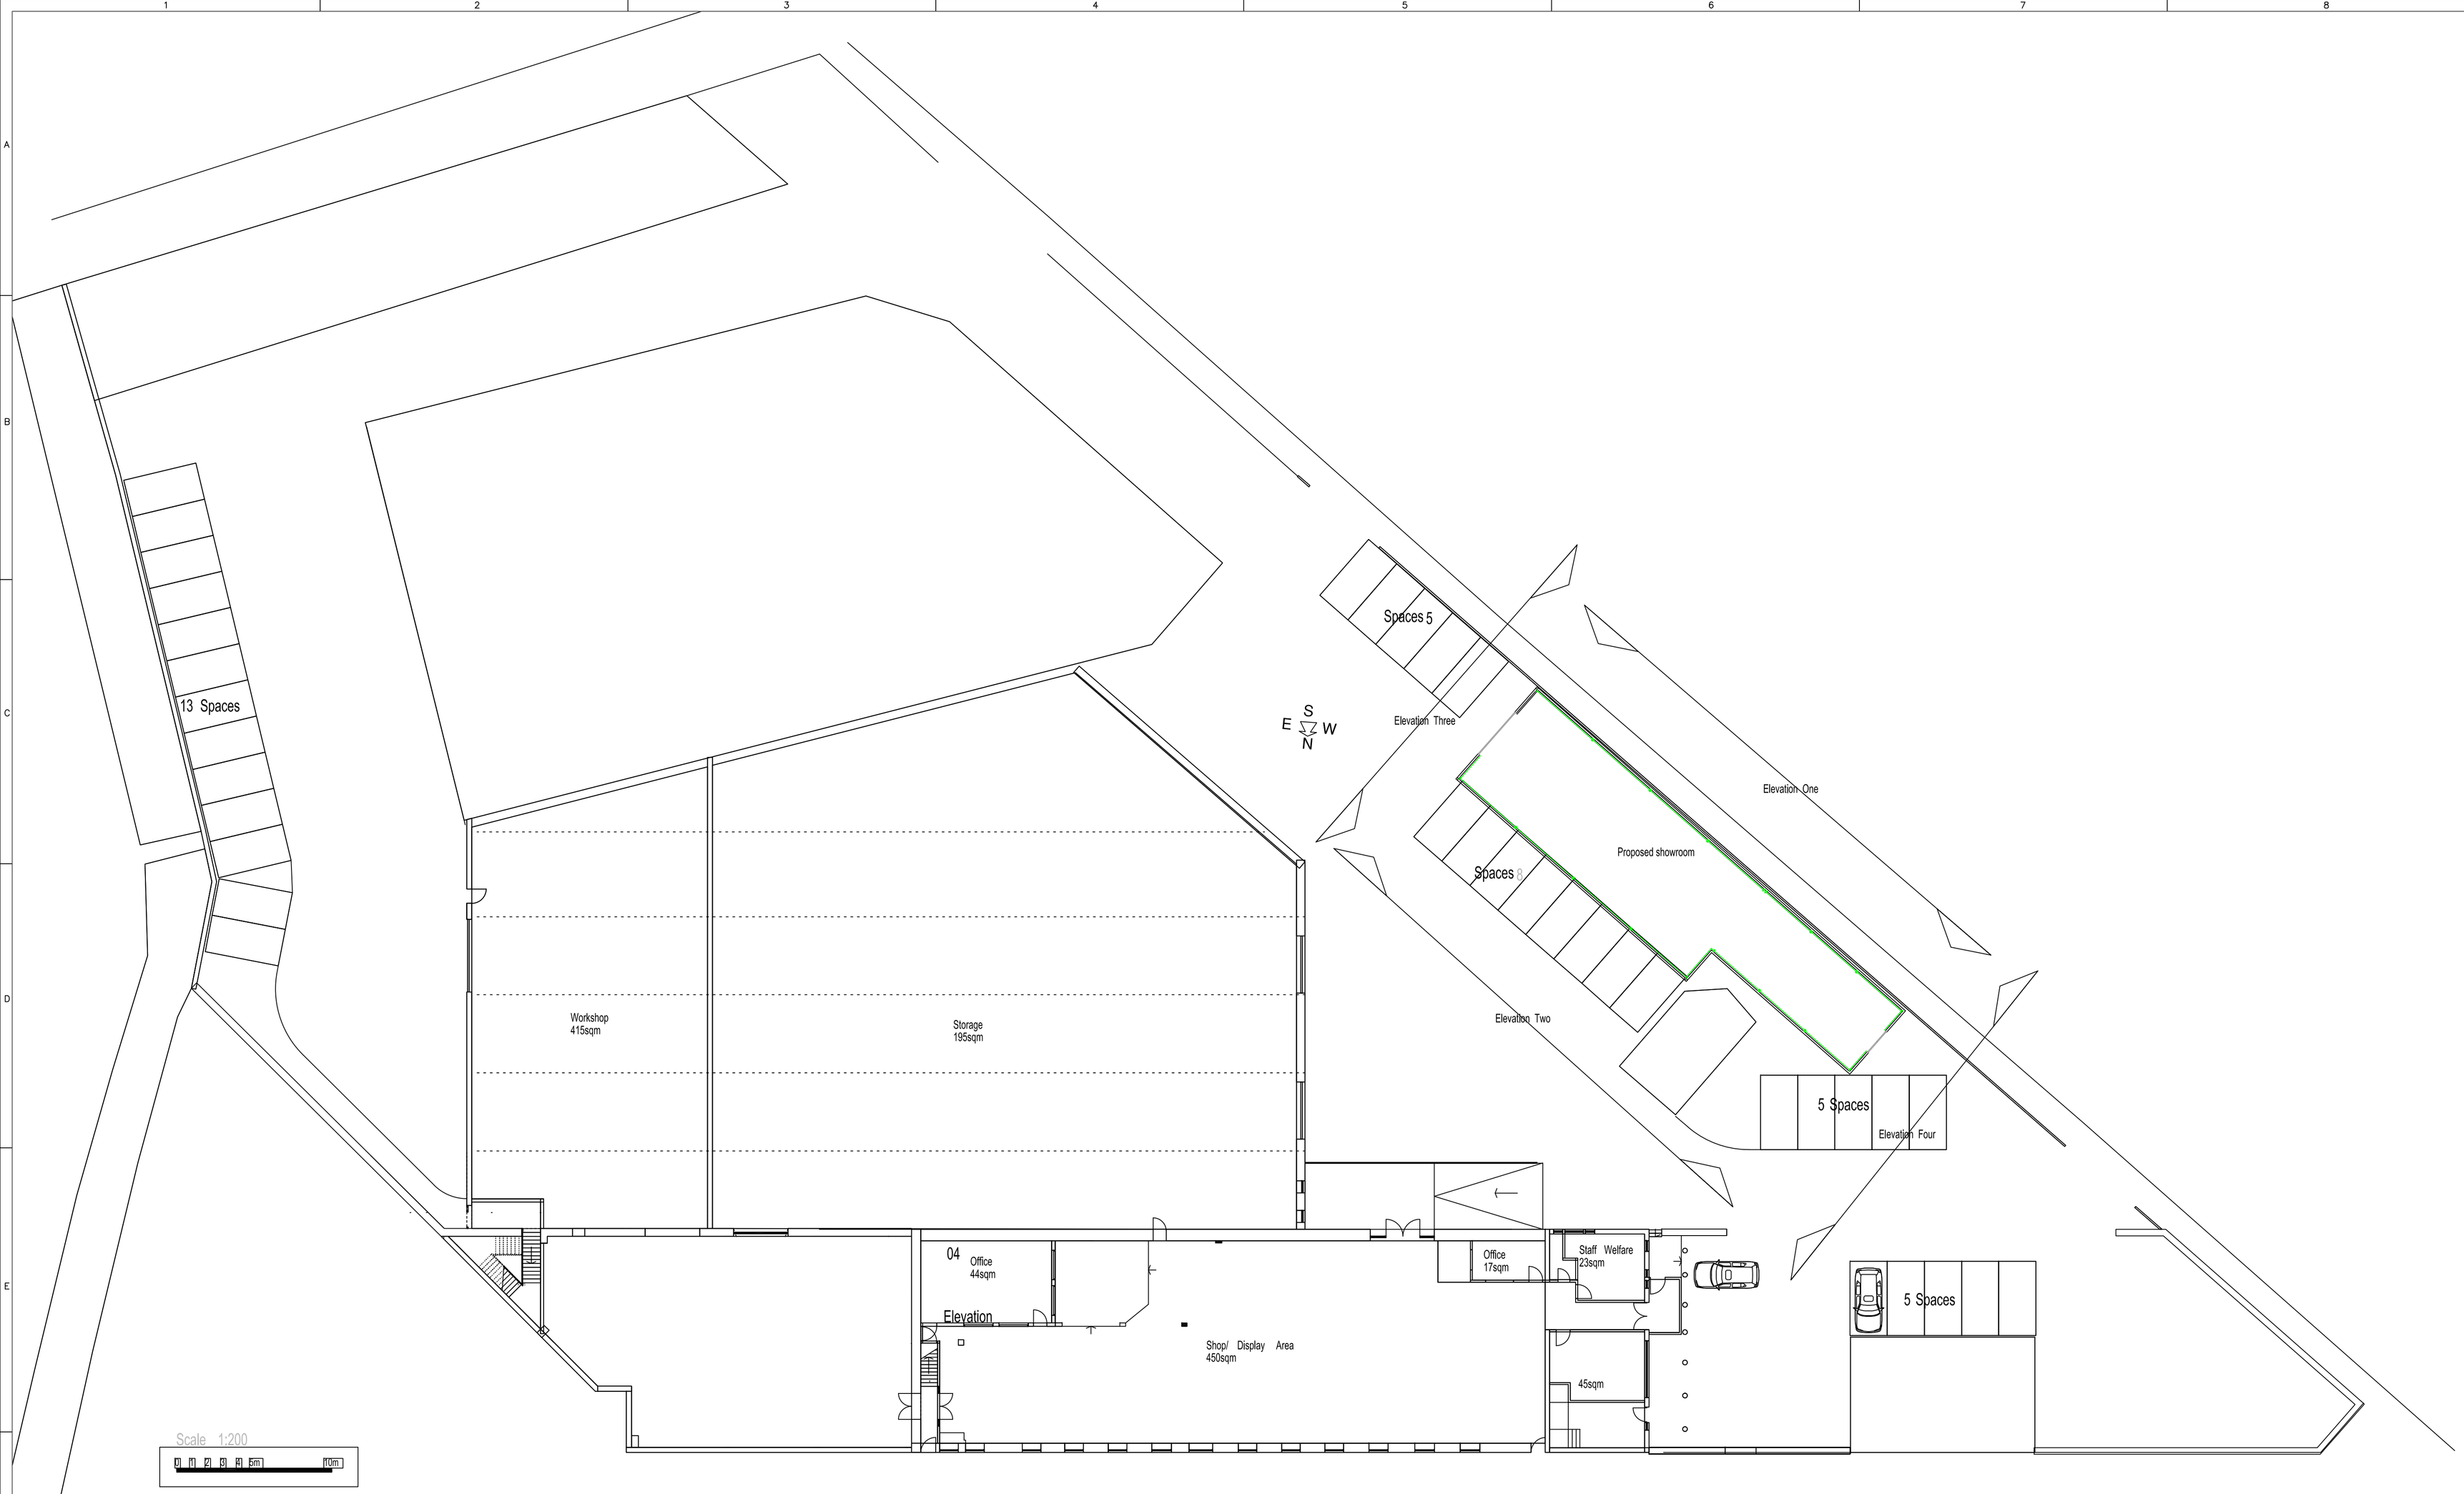


Mod. –	Date :	Mod. –	Date :	Mod. –	Date :

	Drawn	Checked	Approved	Drawn	Checked	Approved	Drawn	Checked	Approved
Name									
Signature	.....			.....			.....		

Site plan showing new showroom

Fireplace4 life

Rapyal Business Park

Dewsbury Road

Cleckheaton BD19 5BT

Original Scale	1:200	Drg. No.	SR/05	Issue
Project No.	–			–

A1