




Proposed North East Elevation

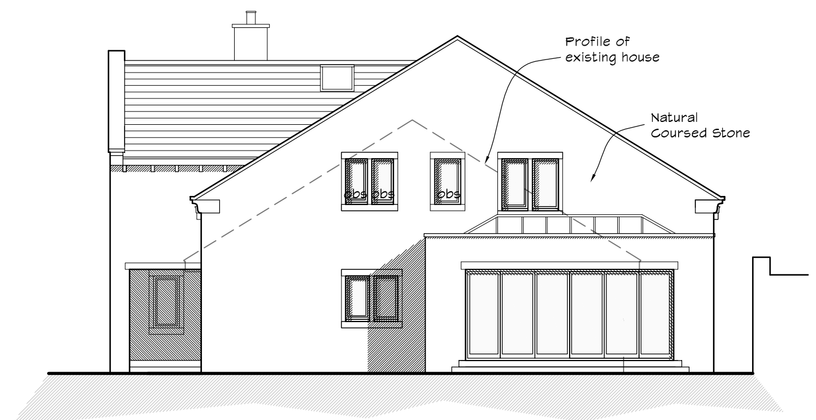


Proposed North West Elevation

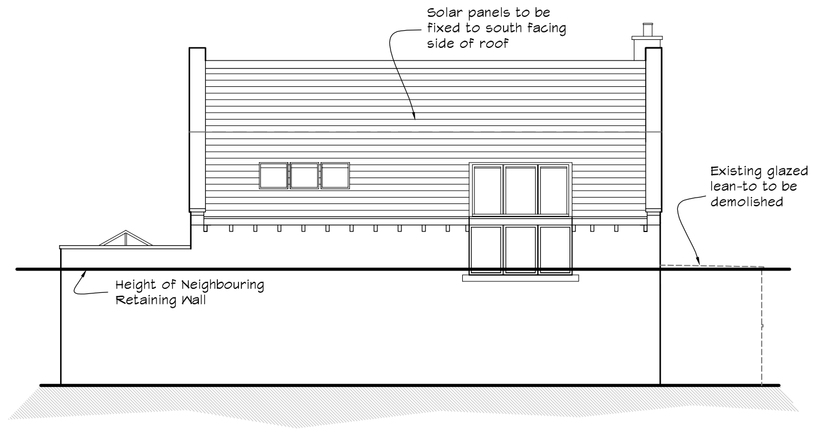


Proposed South West Elevation

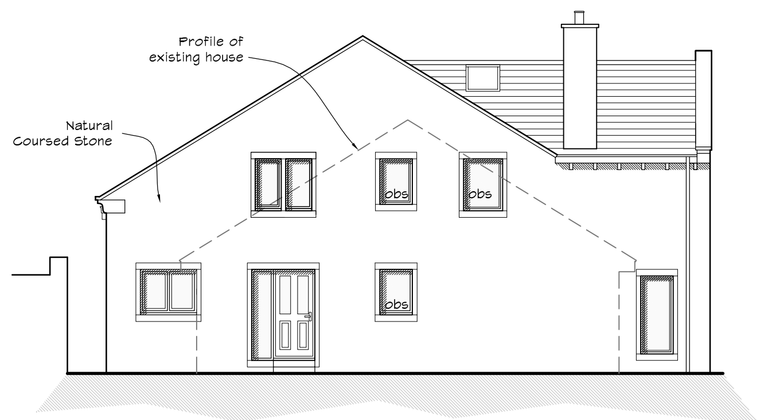

Proposed South East Elevation

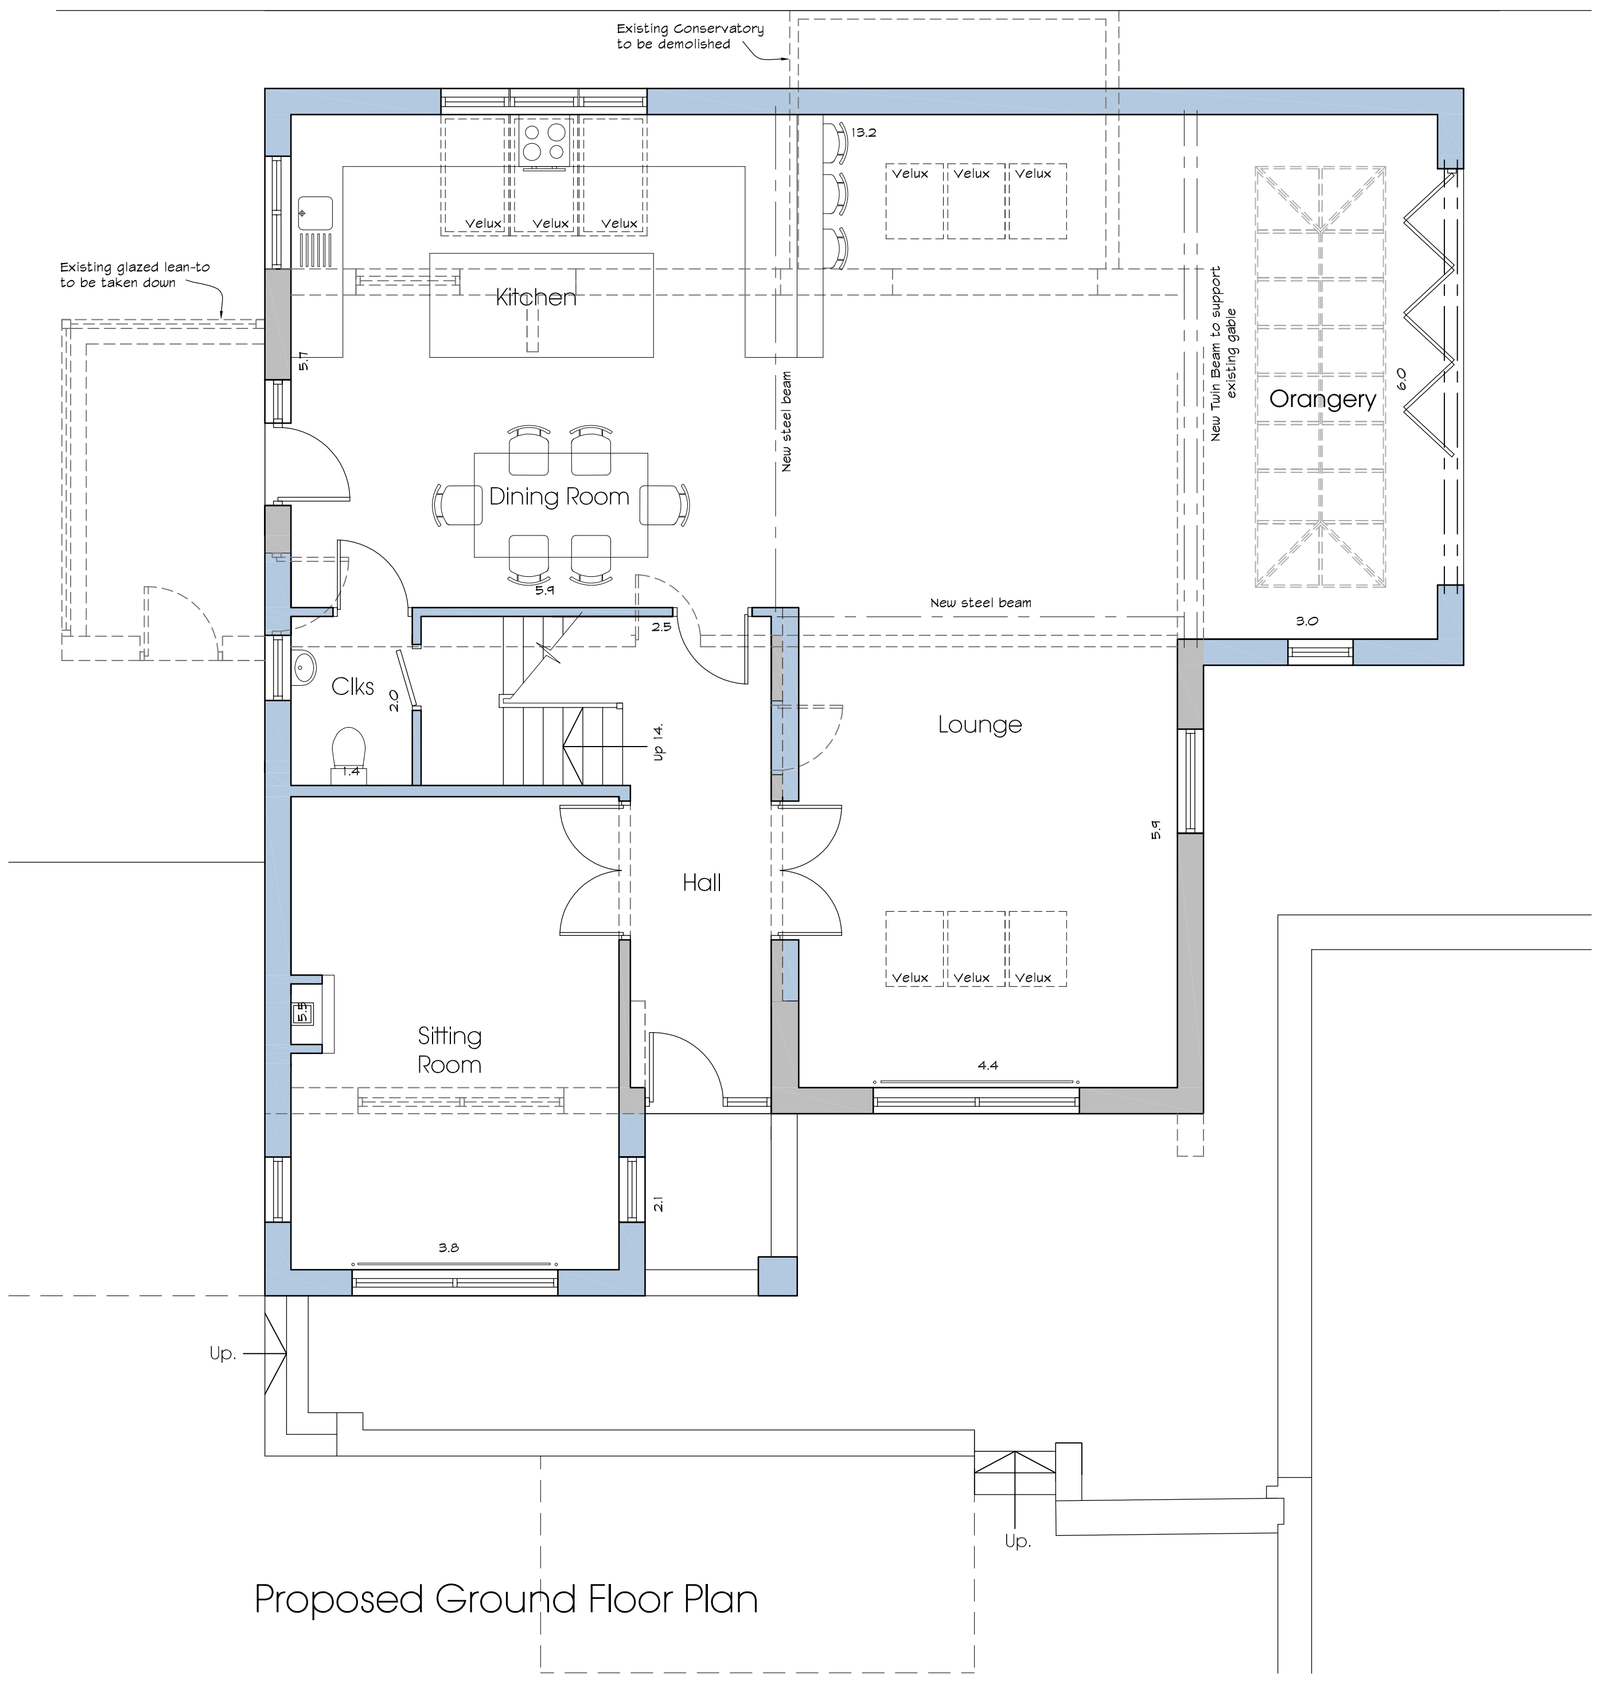

Proposed Ground Floor Plan

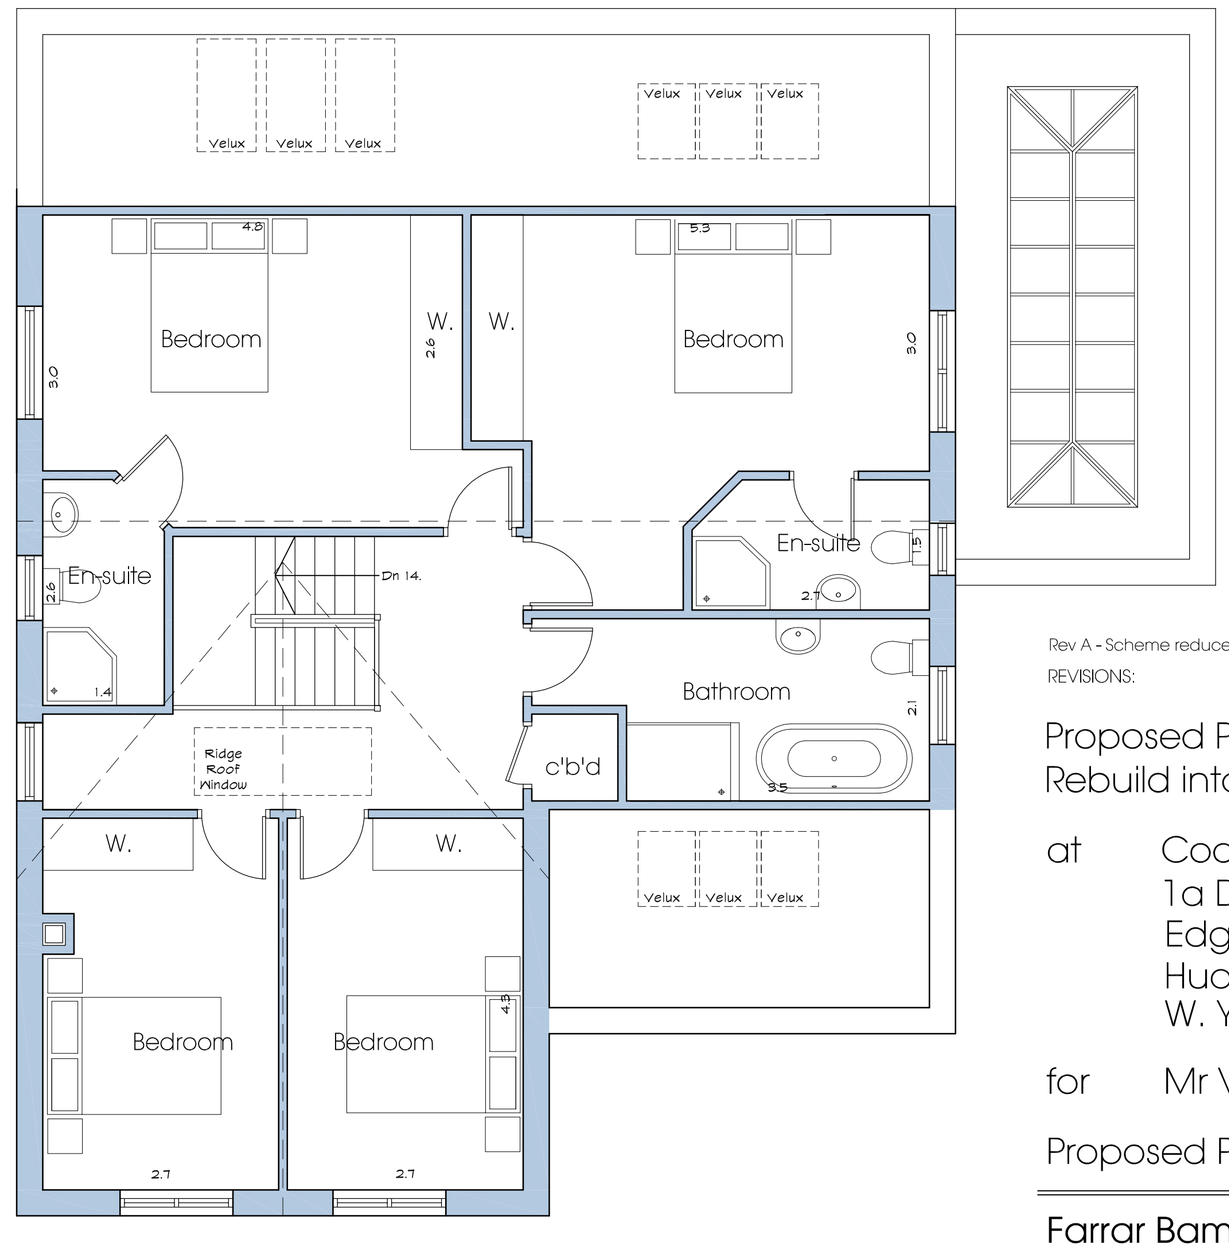

Proposed First Floor Plan

Rev A - Scheme reduced inline with Planning Comments SJG 21.01.14

REVISIONS:

Proposed Partial Demolition & Rebuild into Two Storey Dwelling

at Coachways
1a Dingley Road
Edgerton
Huddersfield
W. Yorkshire

for Mr V. Bains

Proposed Plans & Elevations

Farrar Bamforth Associates Ltd.

Chartered Architectural Technologists

51, Trinity Street, Huddersfield HD1 4DN
Tel. (01484) 424008 Fax. (01484) 512305
E-mail : design@farrarbamforth.co.uk
Website : www.farrarbamforth.co.uk

Drawn	SJG
Date	06.08.13
Scales	1:50 @ A1
Drawing No.	13/D62/03 Rev. A