
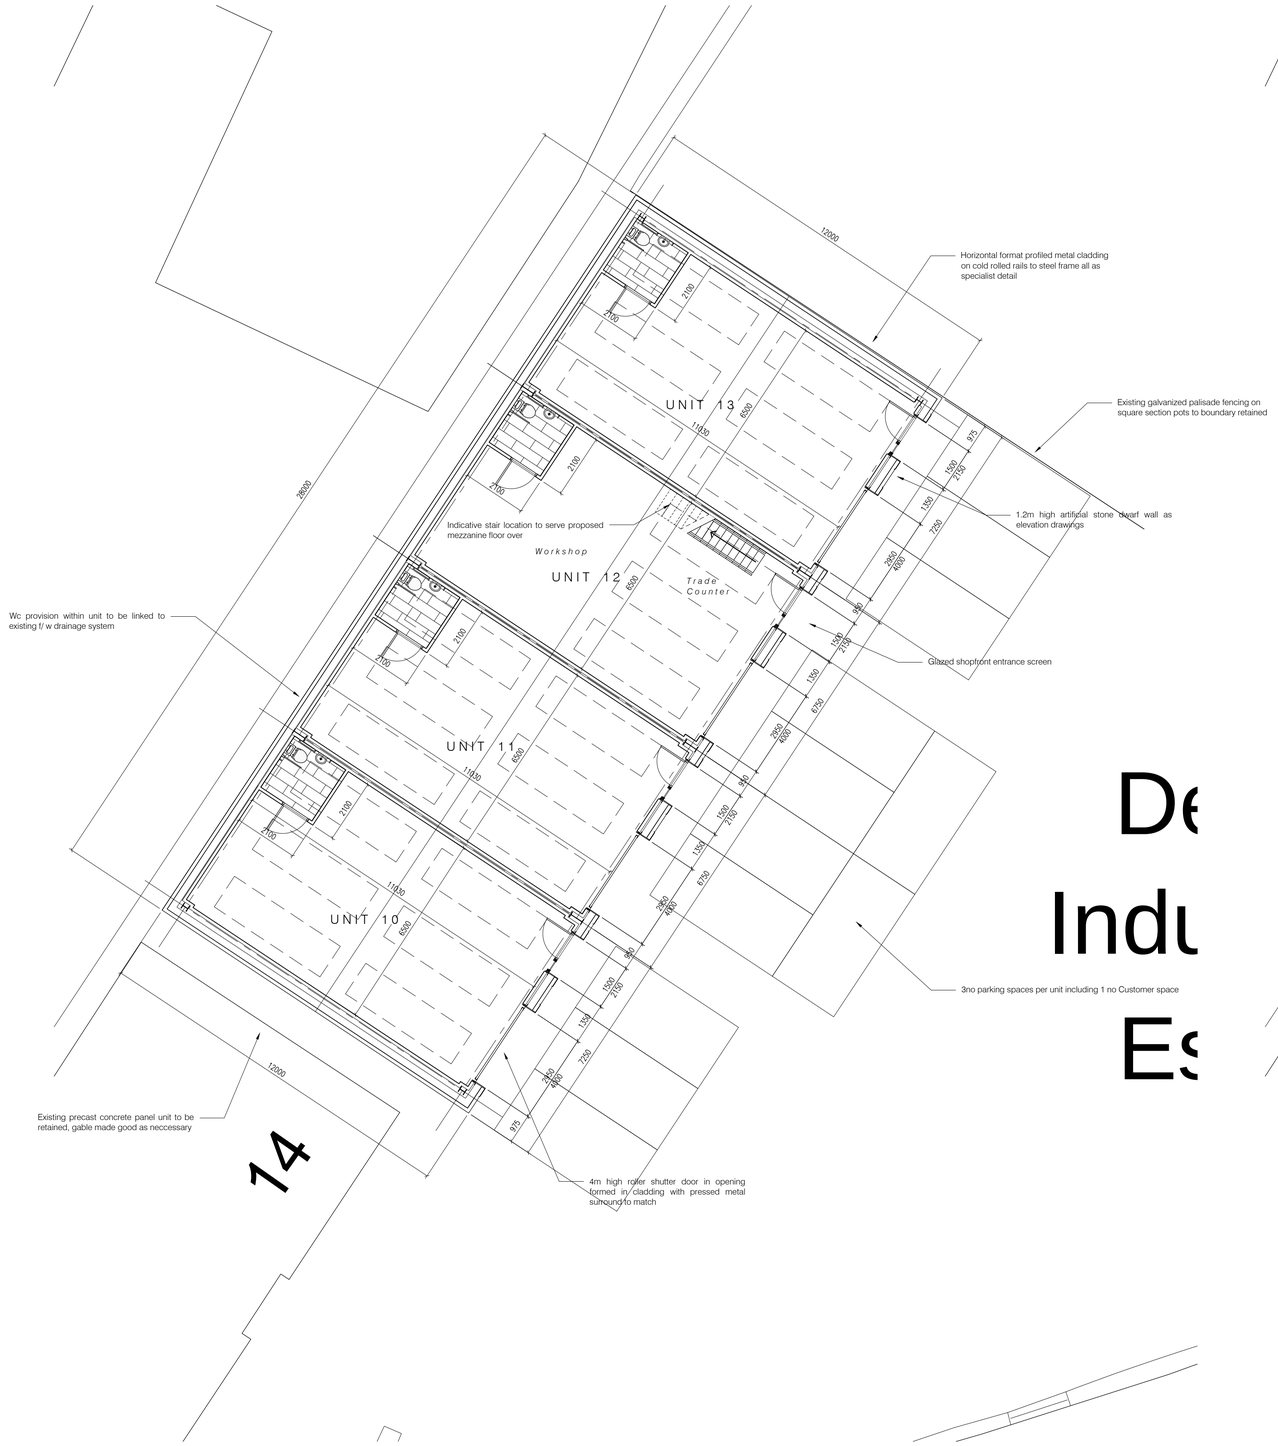


Ground Floor Plan 1: 100

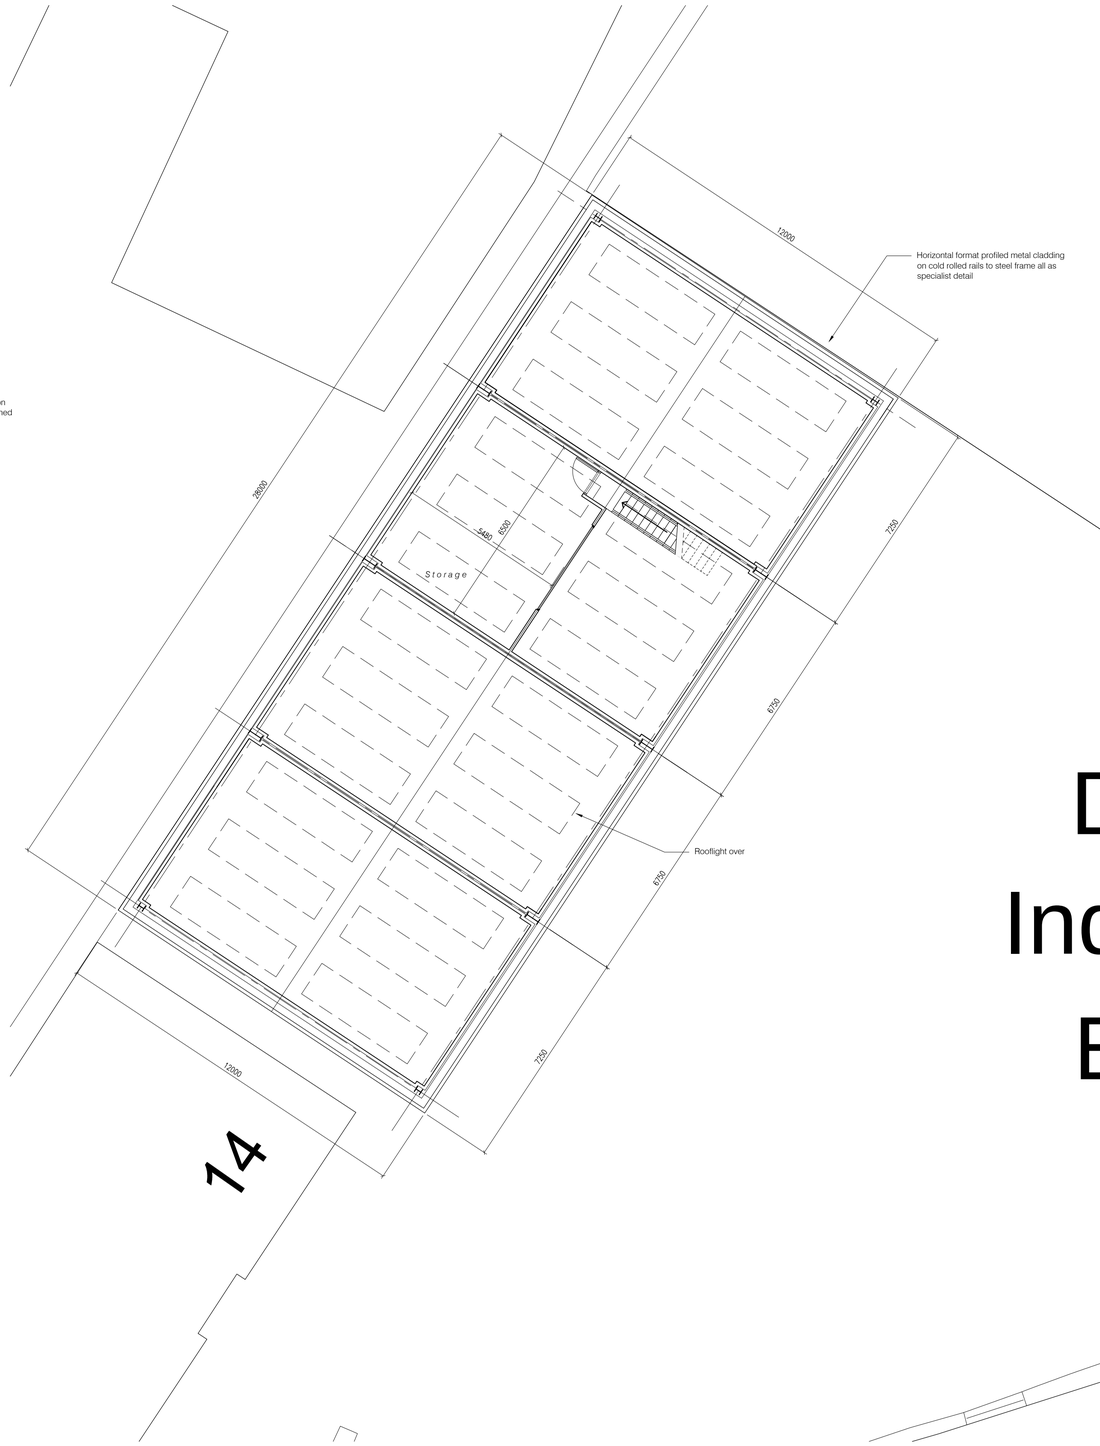

Mezzanine Floor Plan 1: 100

Drawings based on Ordnance Survey (Streetwise License No 100047474) and preliminary survey – design and drawing content subject to further Site Surveys, Structural Survey, Site Investigations, Planning and Statutory Requirements and Approvals.

Note:
Firewall situation to three elevations requiring Constrado bases/ fire resistant construction

Tanyard Road

0 1 2 3 4 5m
Scale 1:100

jgd
Architecture and Design
The Studio, Coal Pit Lane, Brighouse
Tel 01484 400 777
info@jgd.co.uk
www.jgd.co.uk

Project	Proposed Industrial redevelopment at Tanyard Road, Milnsbridge
Client	Marcus Whitworth, Denard Industrial Estate, Tanyard Road, Milnsbridge
Dwg Title	3_Proposed Unit Plans
Scale	1: 100 @ A1
Date	October 16