


DO NOT SCALE

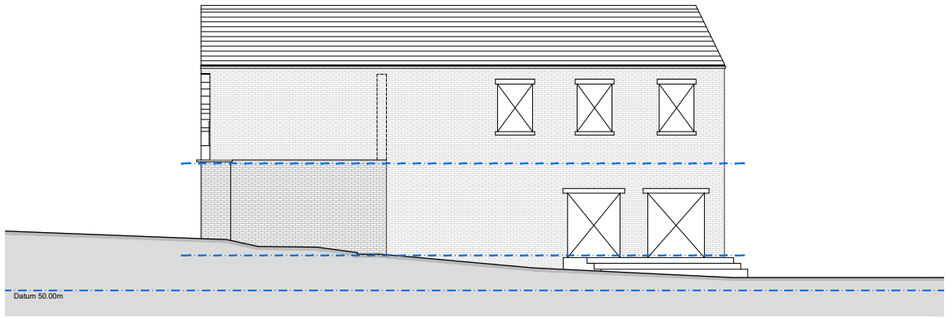


EXISTING ELEVATION 01
Scale 1:200 at A3

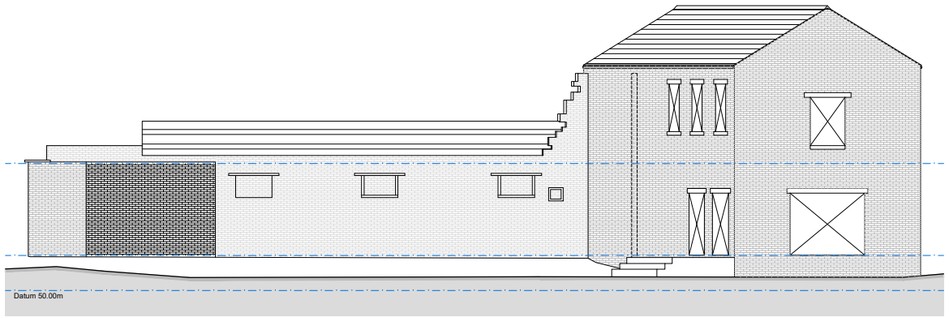


EXISTING ELEVATION 02
Scale 1:200 at A3

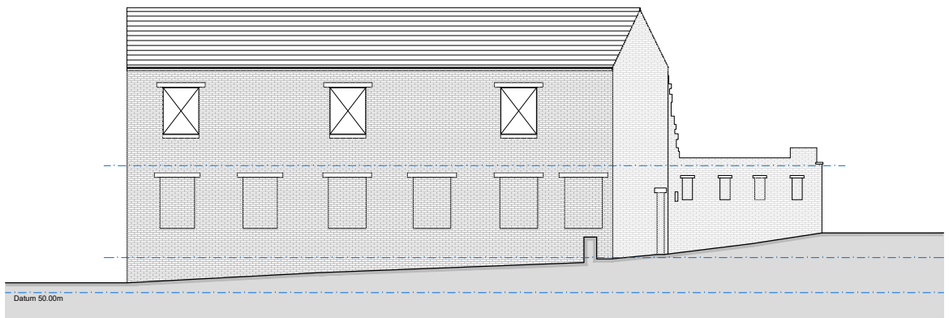


EXISTING ELEVATION 03
Scale 1:200 at A3

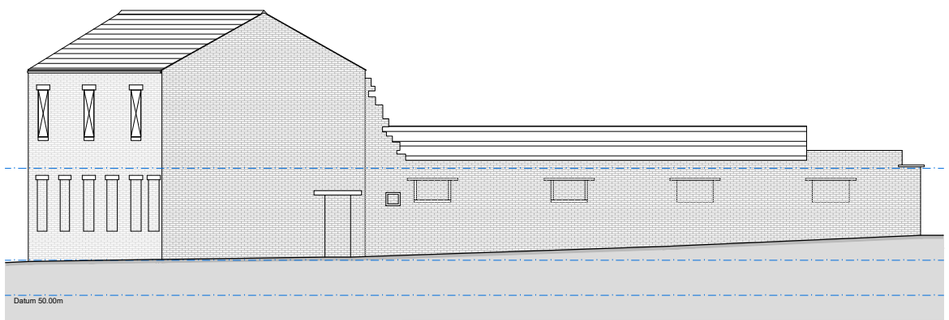

EXISTING ELEVATION 04
Scale 1:200 at A3

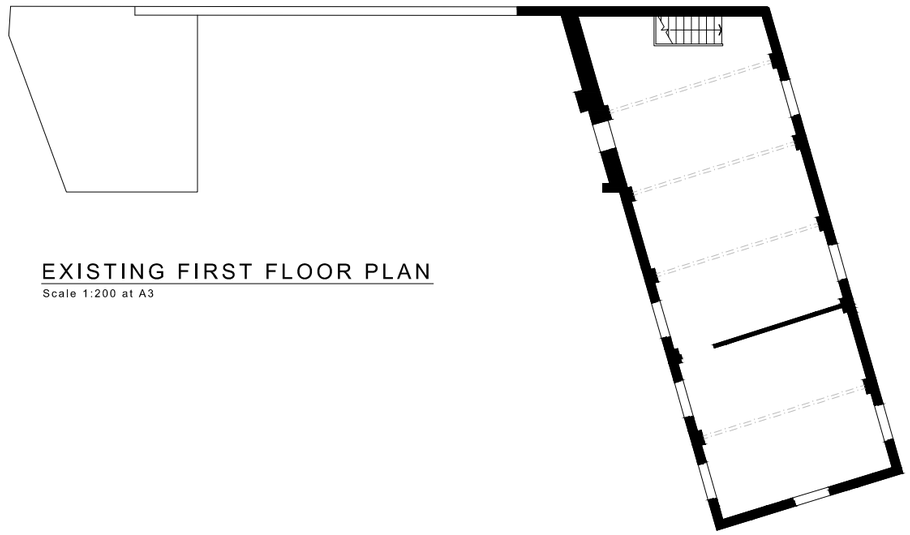

EXISTING FIRST FLOOR PLAN
Scale 1:200 at A3

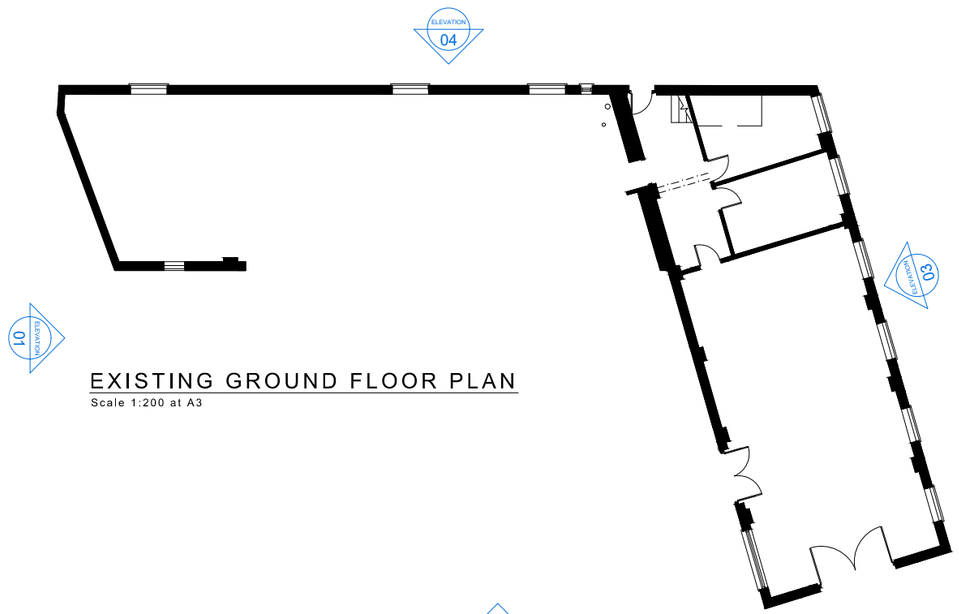

EXISTING GROUND FLOOR PLAN
Scale 1:200 at A3

IQ Architecture + Design

■ **The Studio.** No. 96 Blacker Road Huddersfield HD1 5HN
■ **Tel.** +44 (0)1484 309394 ■ **Email.** Studio@iq-arch.com

This drawing and design is the copyright of IQ Architecture & Design and may not be reproduced in any form whatsoever without prior express or written consent.

NOTES

This drawing is for information only.

SITE LOCATION PLAN

1:1000 at A1
1:2000 at A3



REVISION.	DATE.	INITIAL.	DESCRIPTION.
-	Aug 16	MAI	Planning Application.
A	15/09/16	AI	Scale Amended
B	JAN 17	LZ	Site Location Plan Updated

CLIENT.

Mr. M. Imran

ADDRESS.

Flinders Mill, Off St Johns Road, Birkby, Hudderfield.

PROJECT TITLE.

Extension(s) to Storage / Distribution (B8) Facility.

DRAWING TITLE.

Existing Plans & Elevations

DRAWING TYPE.

EXISTING

SCALE.	PROJECT Ref.	DWG No.	Rev.
1:100 @ A1 1:200 @ A3	IQ16.027.P	03	B

ALL MEASUREMENTS ARE APPROXIMATE