

DO NOT SCALE

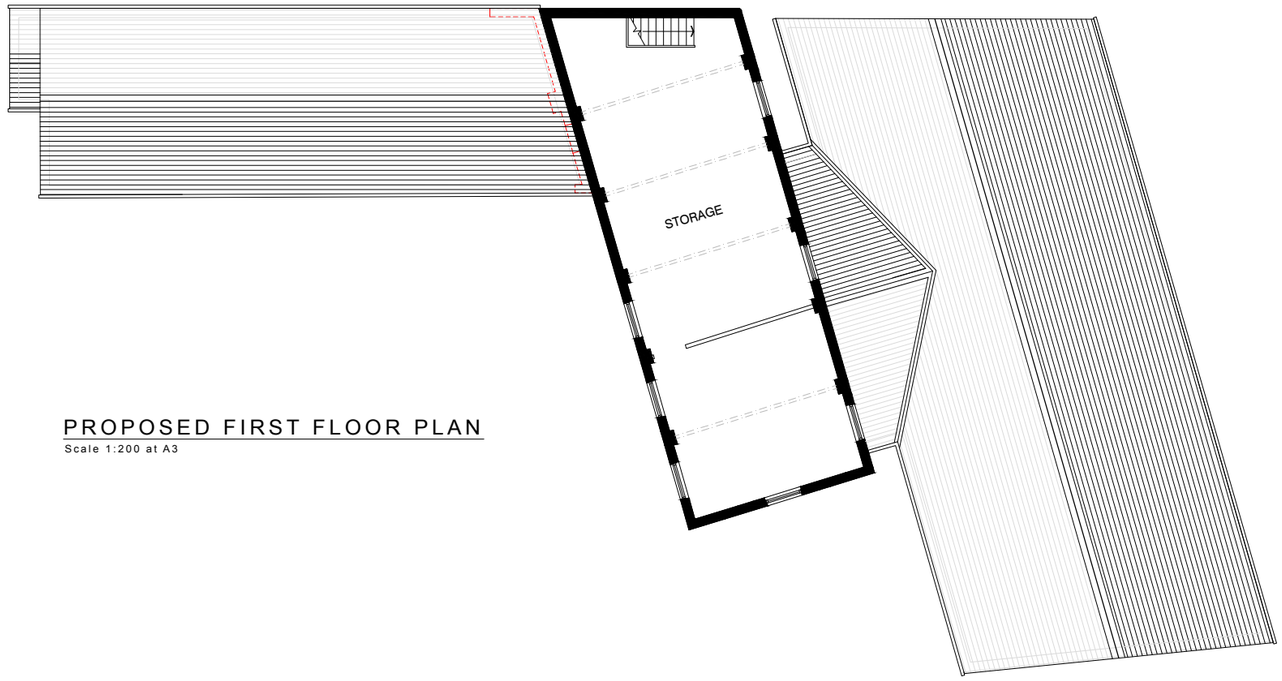

PROPOSED FIRST FLOOR PLAN

Scale 1:200 at A3

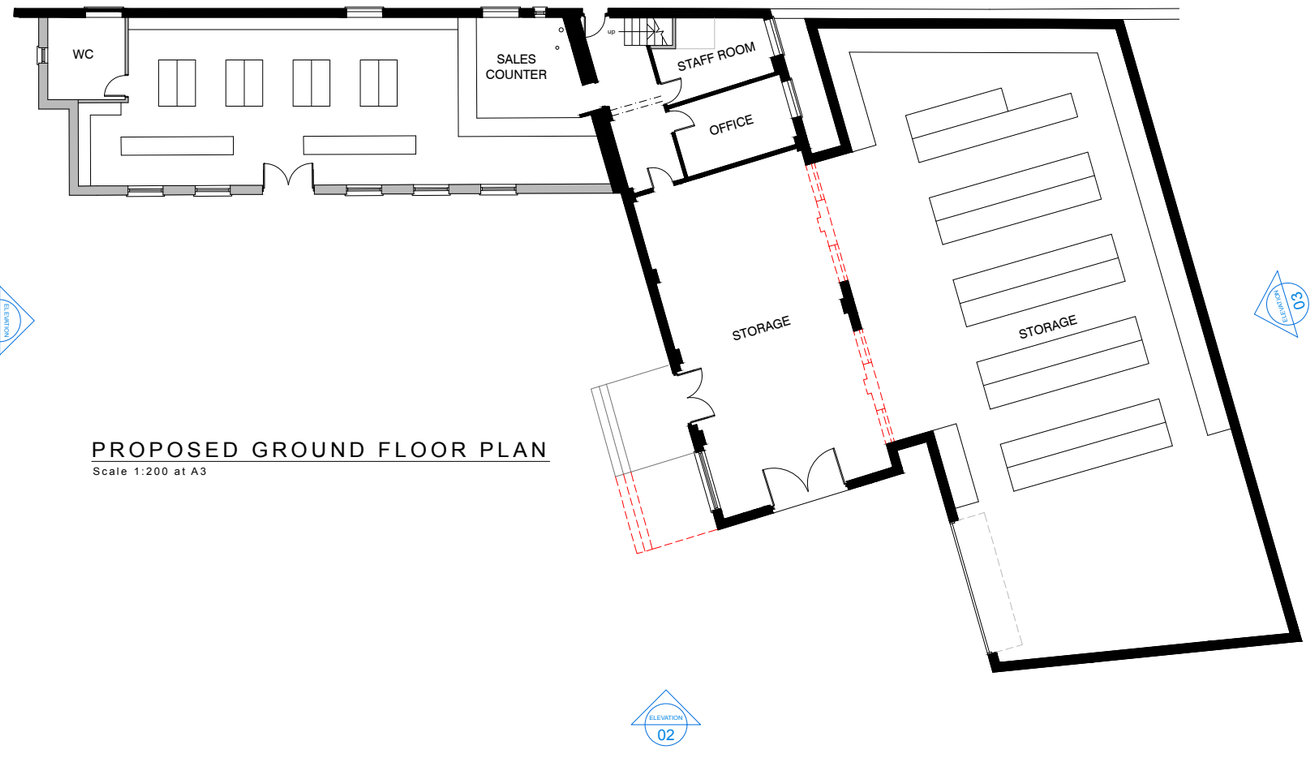

PROPOSED GROUND FLOOR PLAN

Scale 1:200 at A3

ALL MEASUREMENTS ARE APPROXIMATE

IQ Architecture + Design

The Studio. No. 96 Blacker Road Huddersfield HD1 5HN
Tel. +44 (0)1484 309394 **Email.** Studio@iq-arch.com

This drawing and design is the copyright of IQ Architecture & Design and may not be reproduced in any form whatsoever without prior express or written consent.

NOTES

This drawing is for information only.

SITE LOCATION PLAN

1:1000 at A1
1:2000 at A3



REVISION.	DATE.	INITIAL.	DESCRIPTION.
-	Aug 16	MAI	Planning Application.
A	Sept 16	AI	Scale Amended
B	Jan 17	LZ	Site Location Plan Updated
C	Apr 17	MJC	Amended In-line With Consultee Comments
D	Aug 17	AI	Floor Plans Updated

CLIENT.

Mr. M. Imran

ADDRESS.

Flinders Mill, Off St Johns Road, Birkby, Hudderfield.

PROJECT TITLE.

Extension(s) to Storage / Distribution (B8) Facility.

DRAWING TITLE.

IQ16.027.P-05D
Proposed Plans

DRAWING TYPE.

PROPOSED

SCALE.	PROJECT Ref.	DWG No.	Rev.
1:100 @ A1 1:200 @ A3	IQ16.027.P	05	D