
Draft Not For Construction Purposes

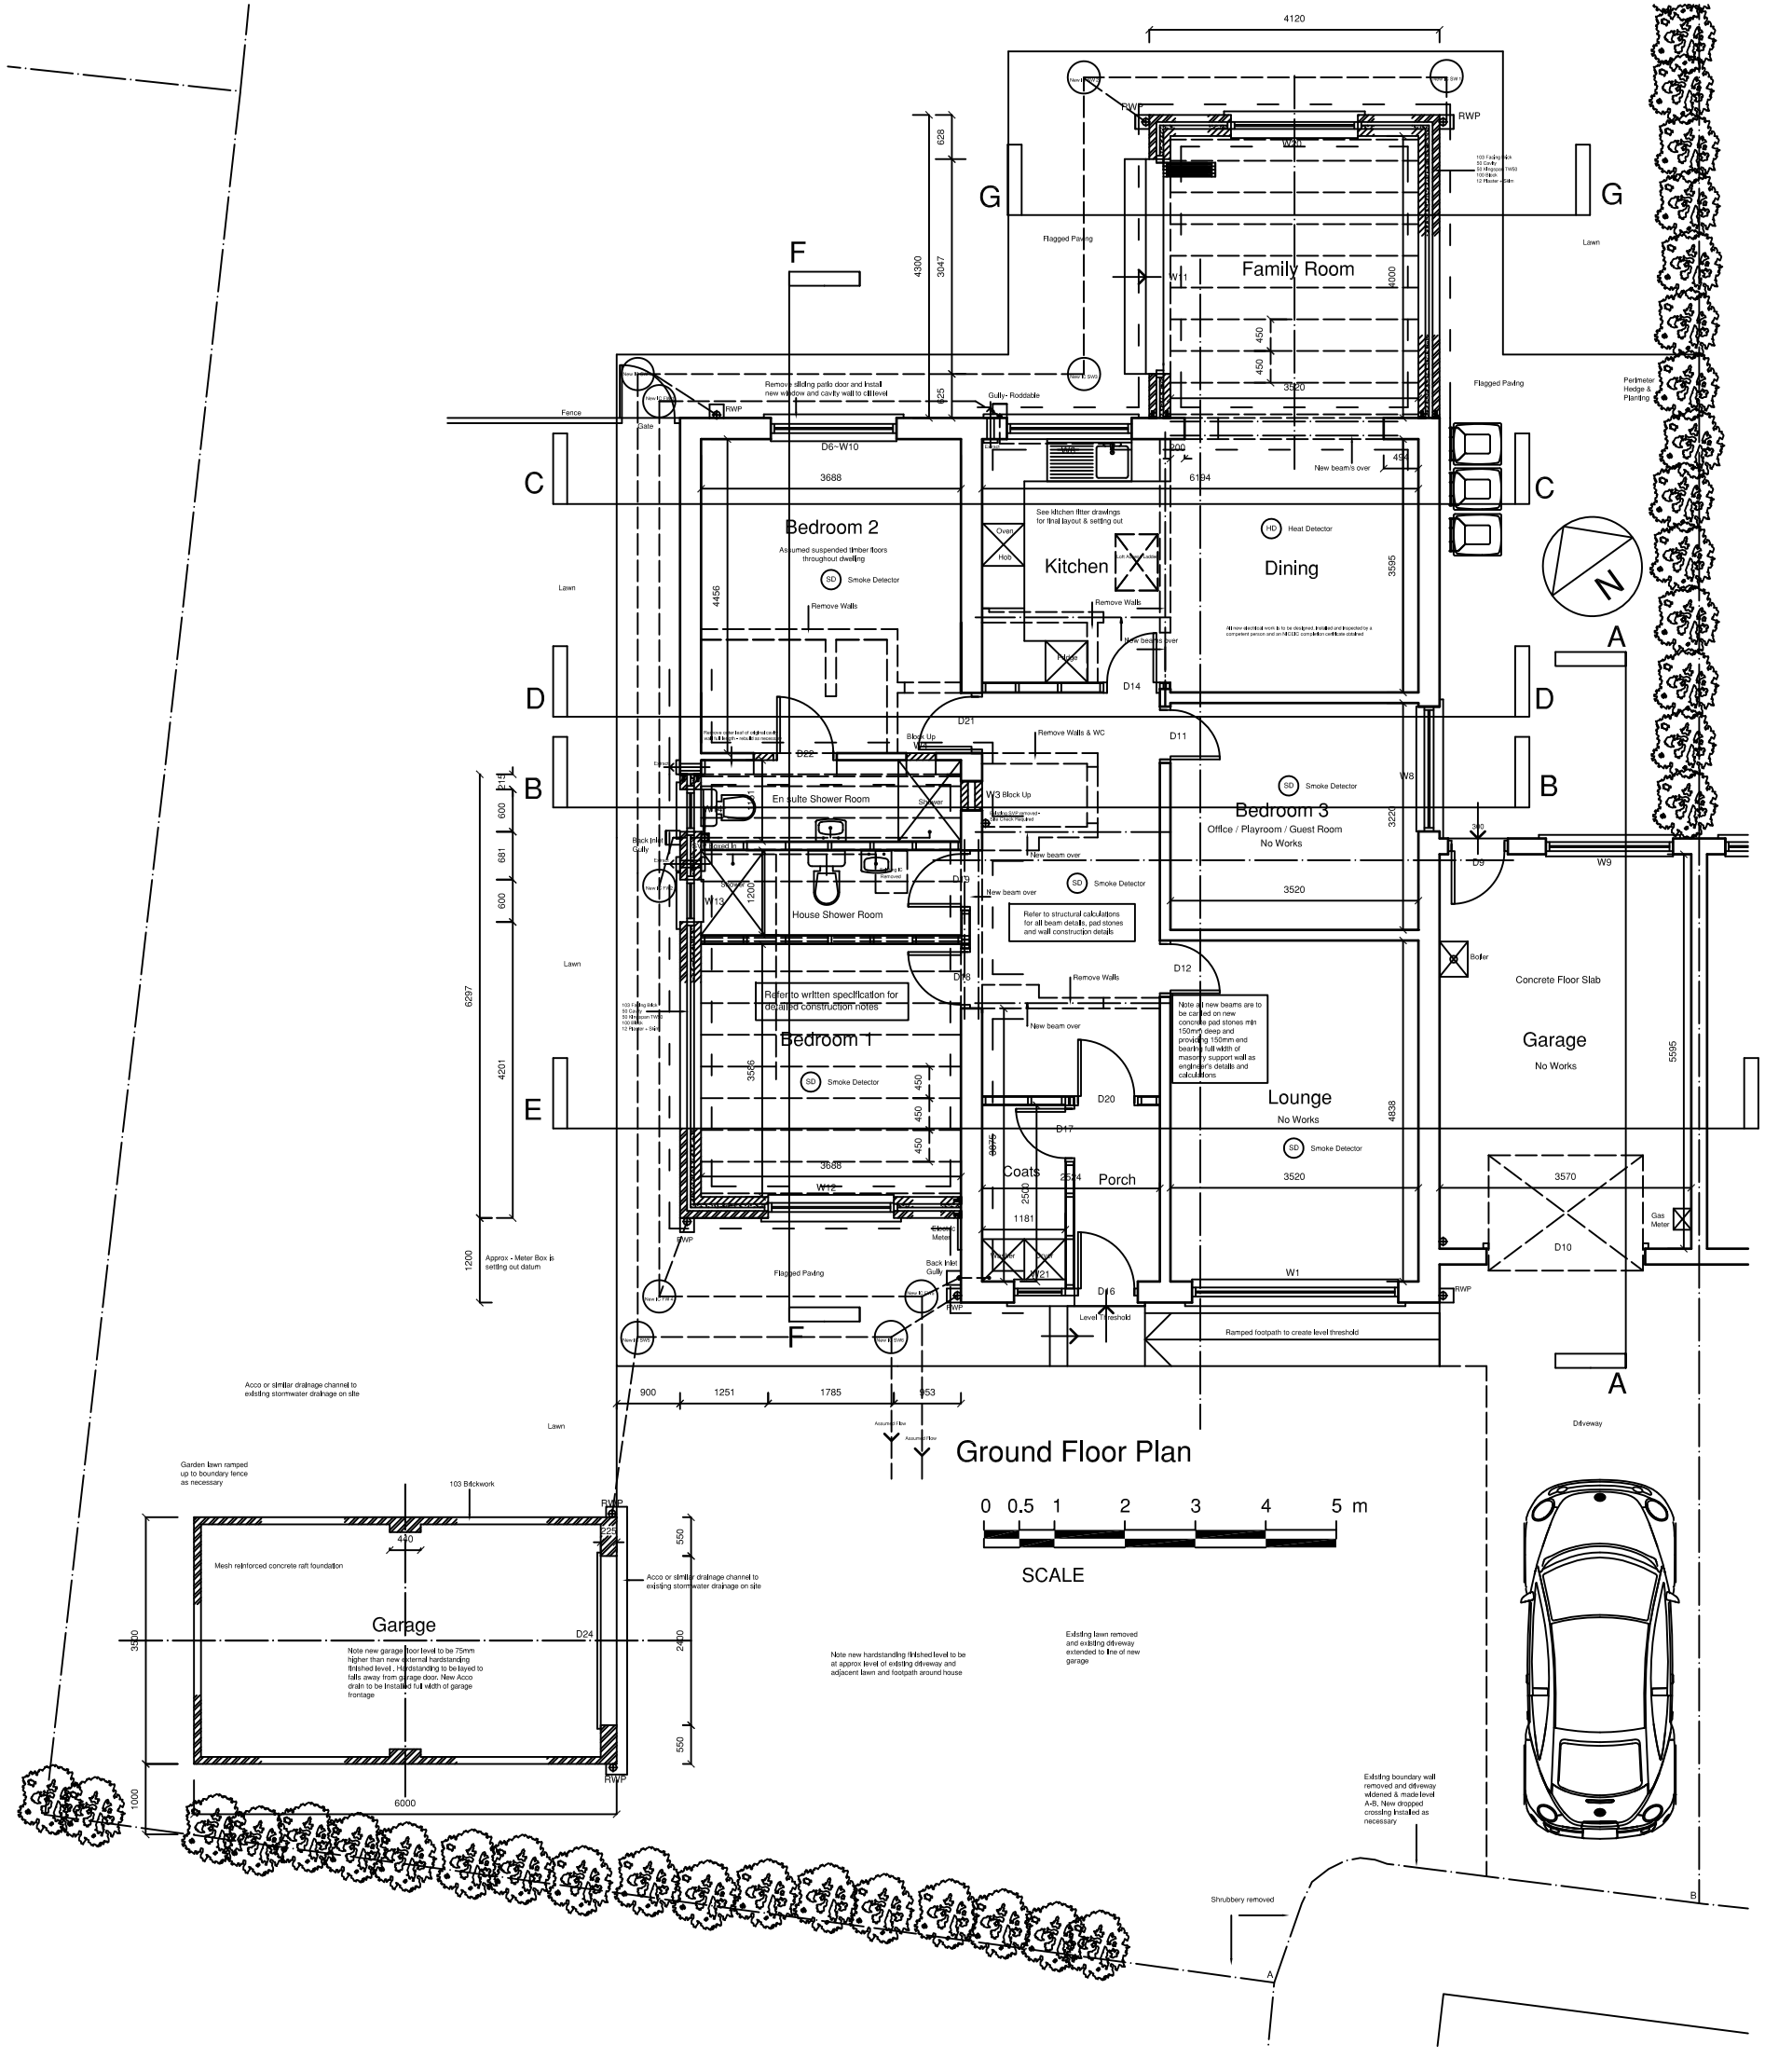

Rev	Date	Notes
B	13.12.16	Garage Position Modified & General Update
A		General Update

GRAHAM WILLIS
Chartered Architect
33 The Green. Town Street. Gildersome. Leeds LS27 7AB
Telephone 0113-2520310 ~ Email info@willis-architects.co.uk
www.willis-architects.co.uk

CLIENT/PROJECT
Proposed Single Storey Rear & Side Extension & Associated Internal Alterations to Detached Bungalow.
At No 31 Moorhouse Drive. Birkenshaw. Bradford. BD11 2BB.
For Mr & Mrs P. Sutton

CONTENT
Proposed Plans - Ground Floor Plan

DRAWN	GCW	SCALE 1:100
DATE	Sept 2016	
Original Drawing Size - A3		
JOB No 1357	DRAWING No 220	REVISION B