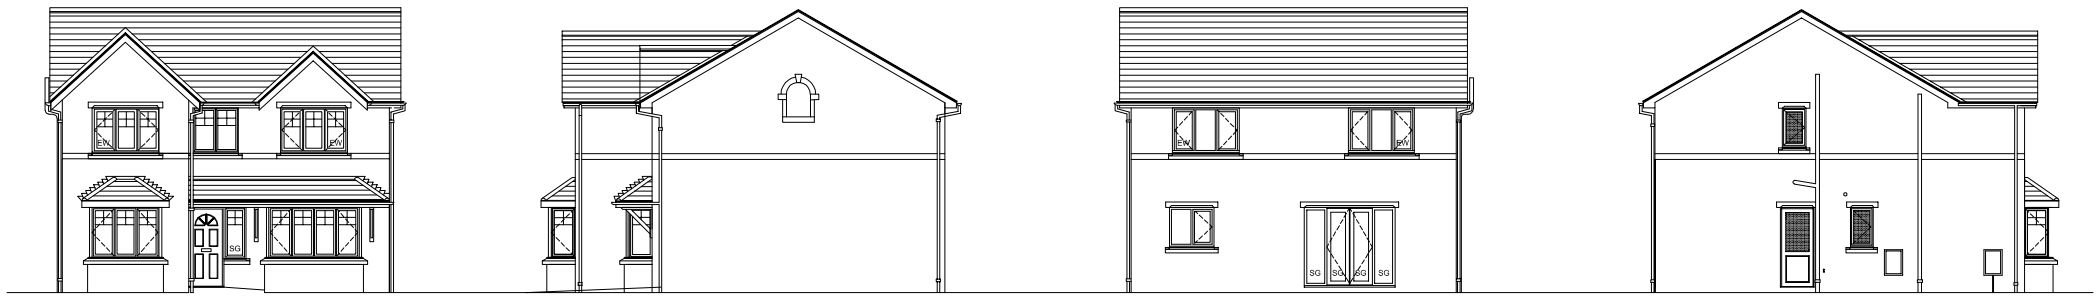

FRONT SIDE REAR SIDE

ELEVATIONS
Scale 1:200

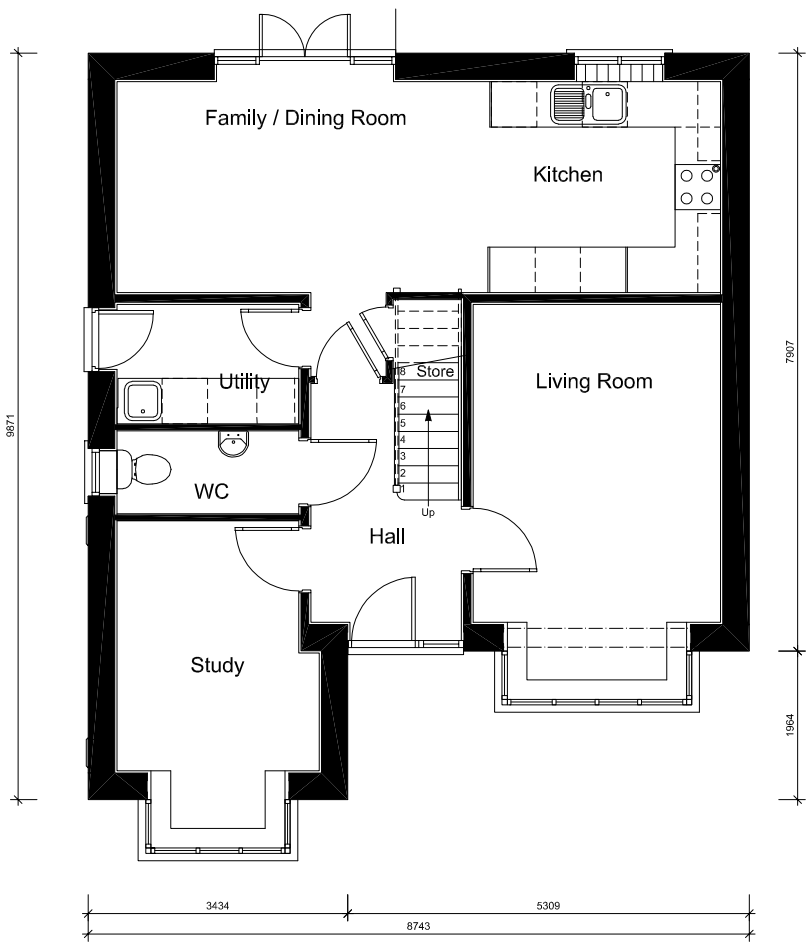

GROUND FLOOR PLAN
Scale 1:100

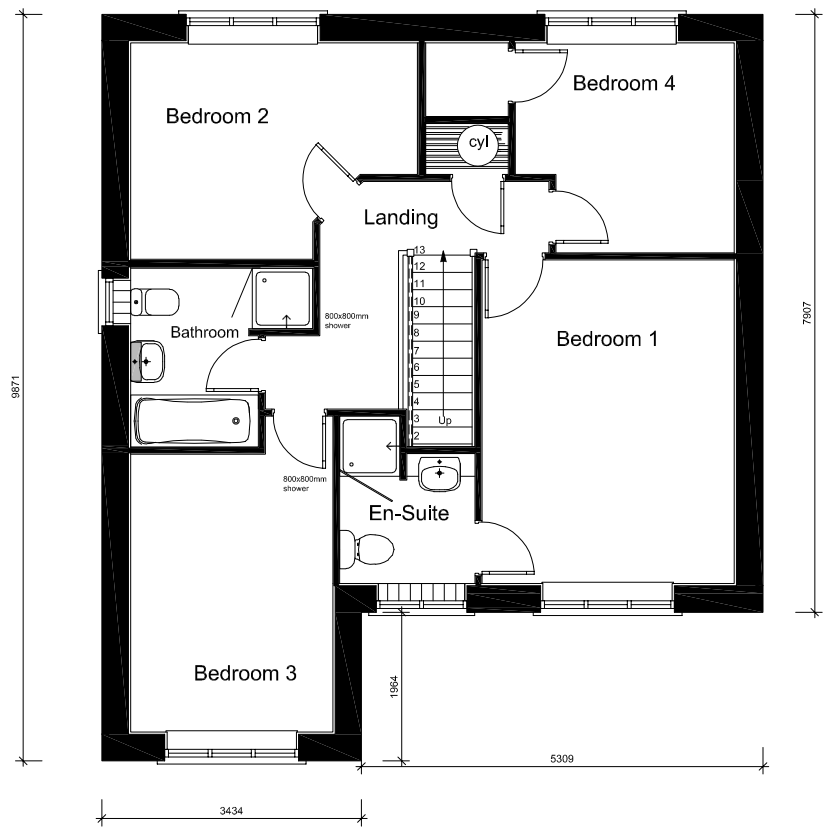

FIRST FLOOR PLAN
Scale 1:100

Dunford Road, **HADE EDGE**

DO NOT SCALE - ALL DIMENSIONS & LEVELS TO BE CHECKED ON SITE - THIS DRAWING IS COPYRIGHT

SKETCH
subject to structural review
subject to accurate measured survey

revision	date	content	initials

project
PROPOSED RESIDENTIAL
DUNFORD ROAD,
HADE EDGE

client JONES HOMES

title
PROPOSED NORTHWOOD
HOUSE TYPE - PLOTS 5, 28 & 58

date	scale	drawn
03.05.17	AS SHOWN	JB

drawing number 2847-0-013
checked

niemen architects
Niemen Architects
Deck 2 The Waterscape
42 Leeds & Bradford Road
Kirkstall Leeds LS5 3EG
Tel: 0113 239 5400
Fax: 0113 239 5401
office@niemen.co.uk
www.niemen.co.uk