

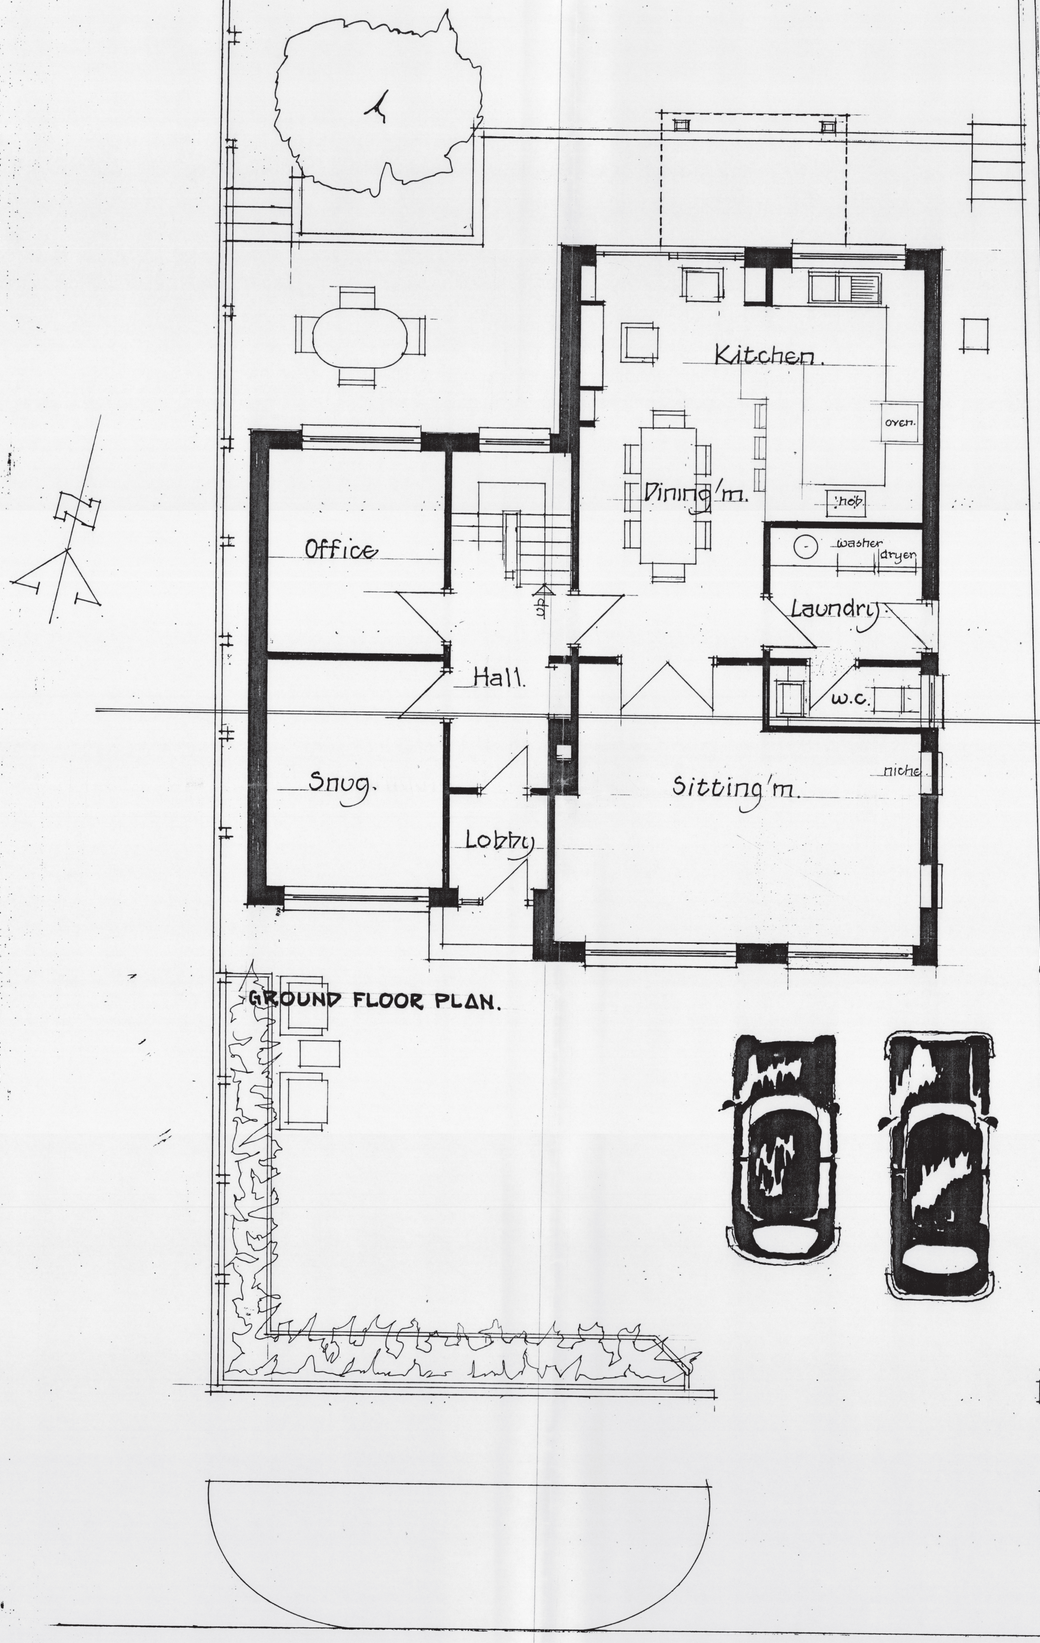


GROUND FLOOR PLAN.

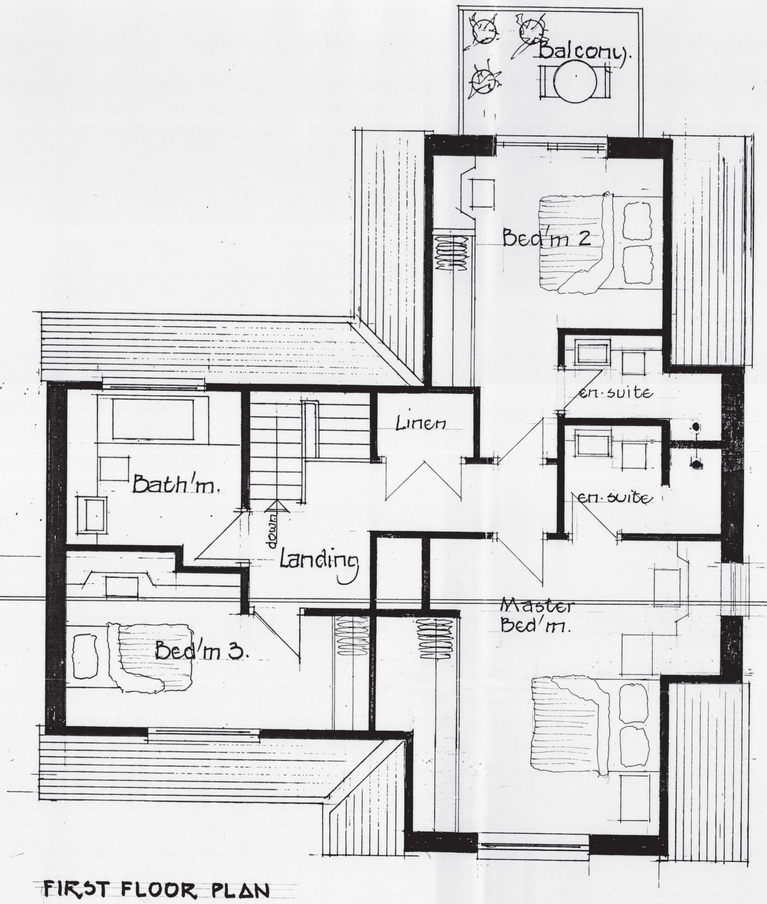

FIRST FLOOR PLAN

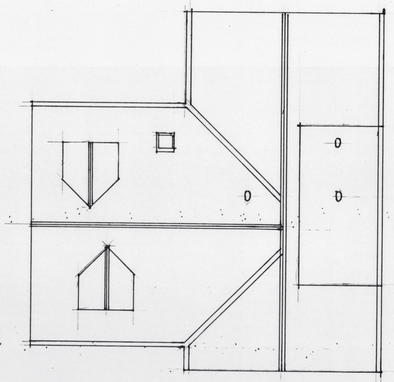

ROOF PLAN (1:100)

E		
D		
C		
B	Revised to meet Client requirements.	May 17
A	Revised to meet Client requirements.	May 17

0m	Scale 1:50	4m
0m	Scale 1:100	8m
0m	Scale 1:200	16m
0m	Scale 1:1250	100m

[When to scale of original plan, bar = 8cm]

© Copyright Kirklees Metropolitan Council

manor building services
3 milner close
greetland
halifax HX4 8JZ.
tel · 01422 370000
e-mail · mbs@atlas.co.uk

PROPOSED REMODELLING

339 SOOTHILL LANE BATLEY

scale · 1:50 & 1:00
date · March 2017.
drg. no **257** B