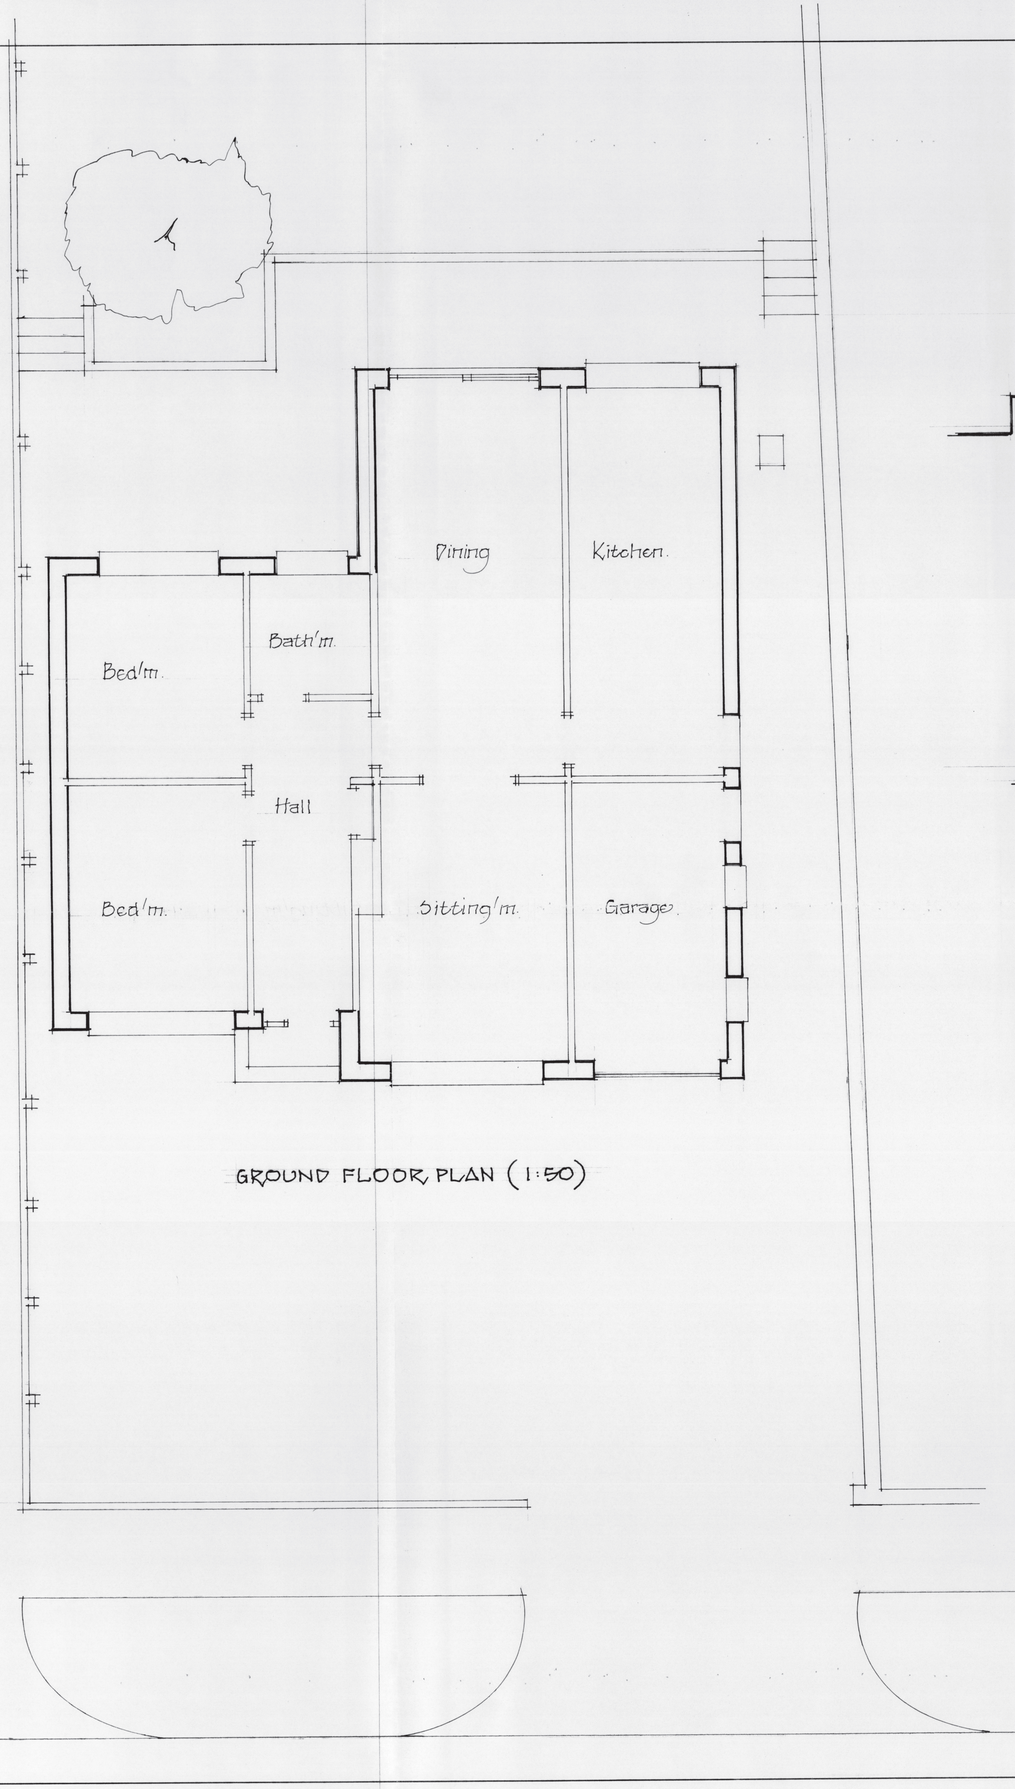
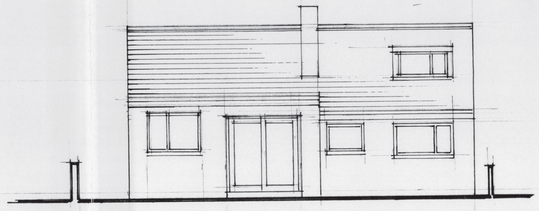
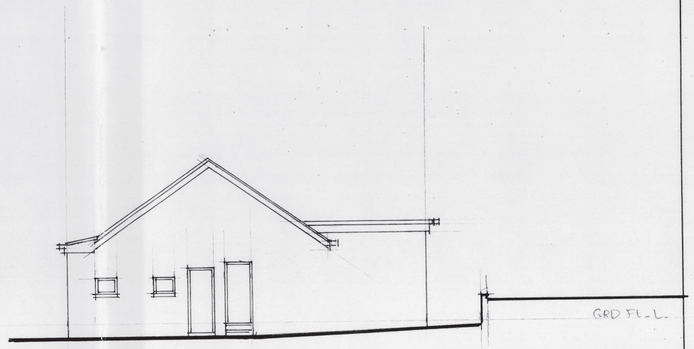






GROUND FLOOR PLAN (1:50)




N. ELEVATION.



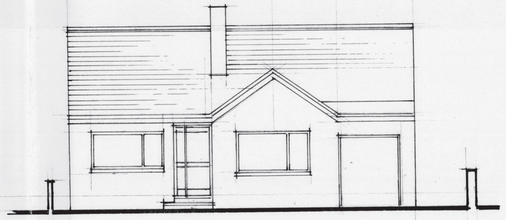

E. ELEVATION.



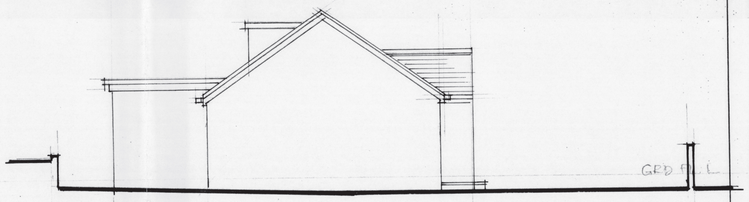S. ELEVATION.



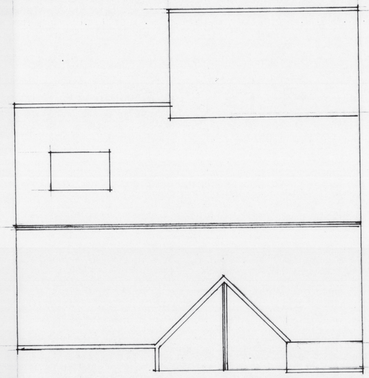
W. ELEVATION.



ROOF PLAN.

| | | |
|---|---|---|
| 0m | **Scale 1:50** | 4m |
| 0m | **Scale 1:100** | 8m |
| 0m | **Scale 1:200** | 16m |
| 0m | **Scale 1:1250** | 100m |

[When to scale of original plan, bar = 8cm]

© Copyright Kirklees Metropolitan Council

manor building services
3 · milner close
greetland
halifax HX4 8JZ
tel · 01422 370000
fax · " 376707
e·mail · mbs@atlas.co.uk

AS EXISTING

# 339 SOOTHILL LANE BATLEY

scale · 1:50 & 1:100
date · April 2017
drg. n° **256**