


DO NOT SCALE. IF IN DOUBT ASK

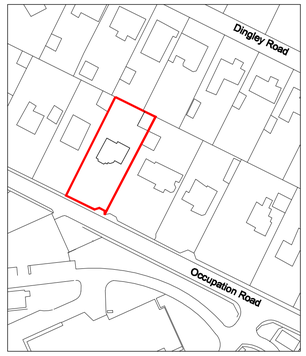

LOCATION PLAN
SCALE 1:1250@A1

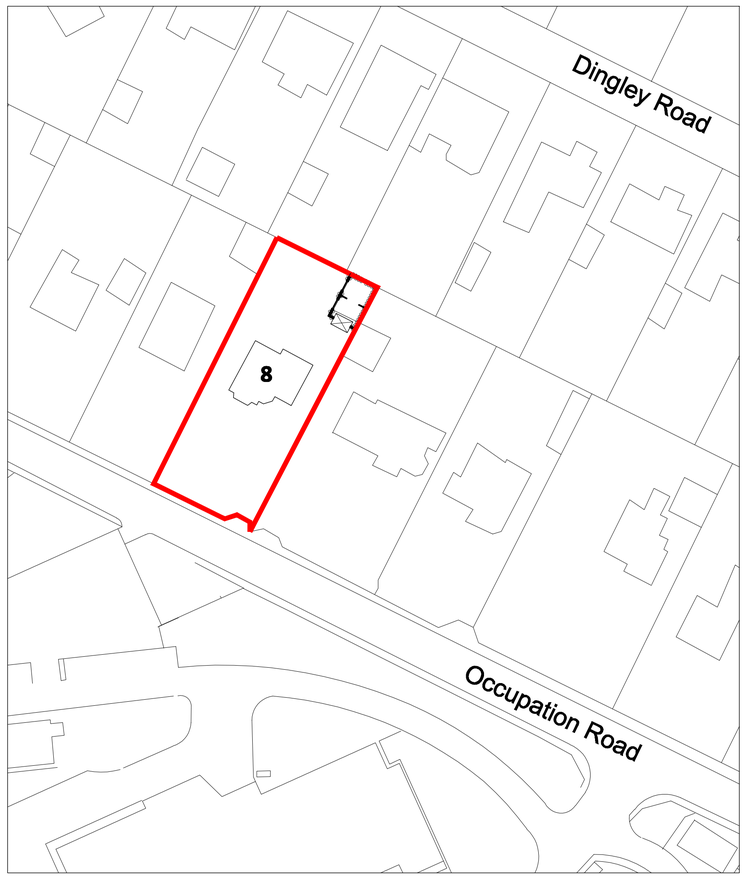

BLOCK PLAN
SCALE 1:500@A1

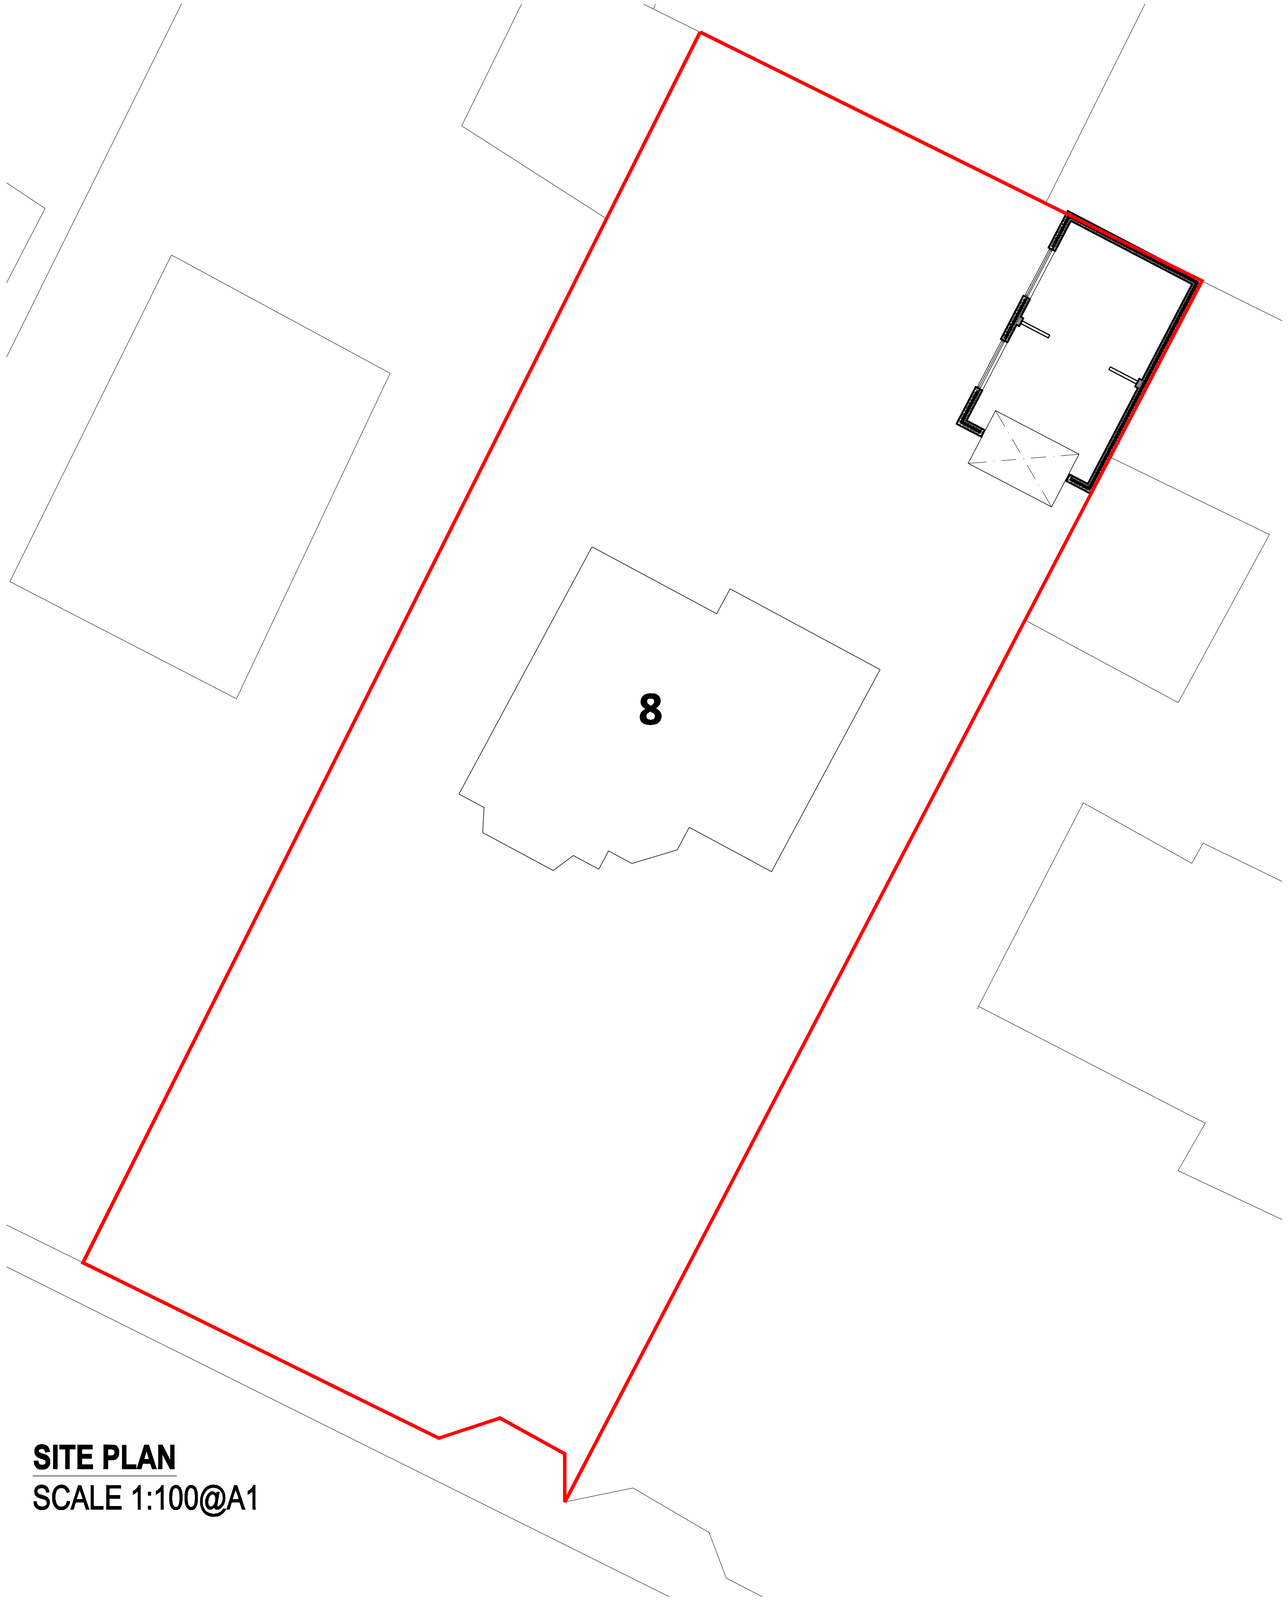

SITE PLAN
SCALE 1:100@A1

REV	DATE	DETAILS	INITIAL

PROJECT	8 OCCUPATION ROAD LINDLEY HUDDERSFIELD, HD3 3AZ		
CLIENT	MR McGRATH		
TITLE	LOCATION, BLOCK & SITE PLANS		
DRG No.	HD3-02	SCALE	VAR @ A1
DRN BY	T.D	DATE	21/07/17