

DO NOT SCALE

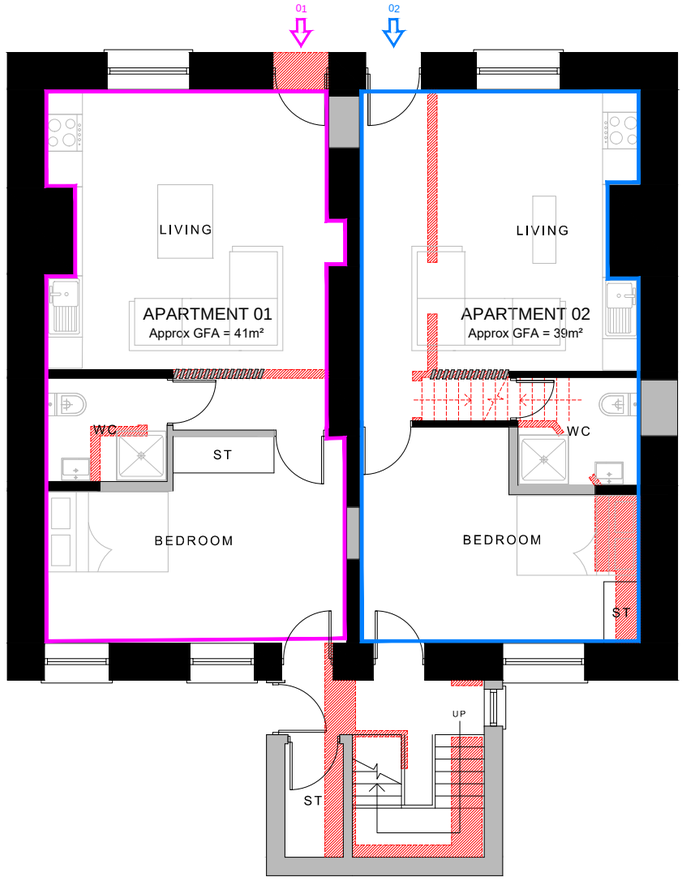


PROPOSED GROUND FLOOR PLAN

Scale 1:100 at A3

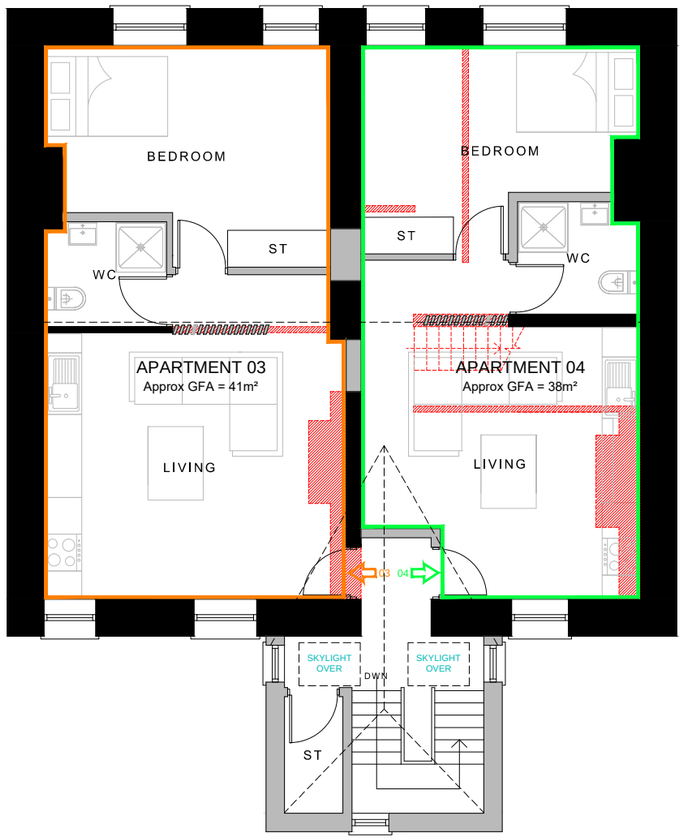

PROPOSED FIRST FLOOR PLAN


Scale 1:100 at A3

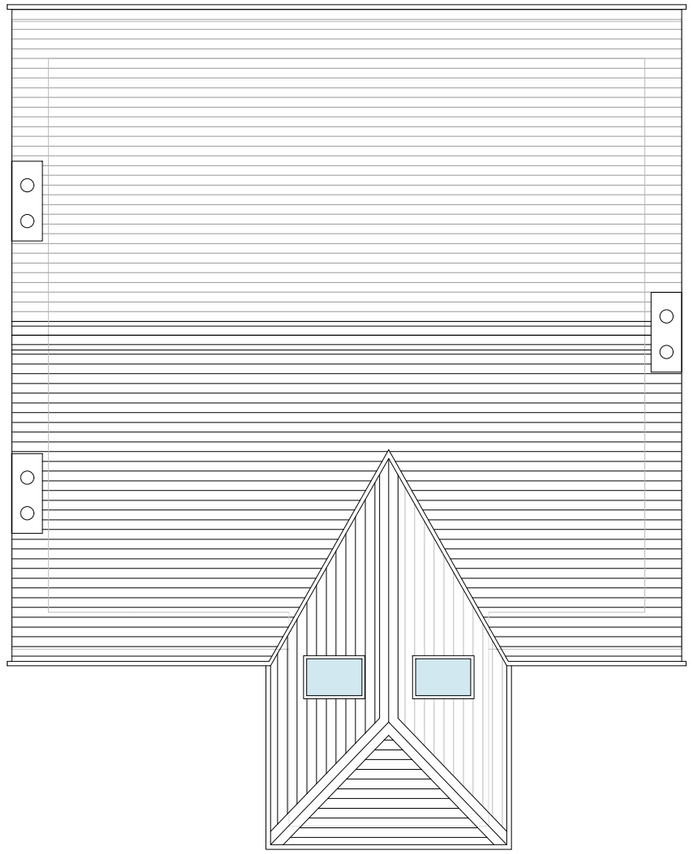

PROPOSED ROOF PLAN

Scale 1:100 at A3

FURNITURE DIMENSIONS:

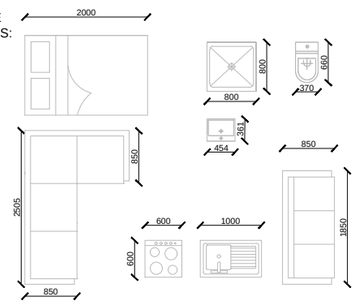

KEY:

- EXISTING WALLS
- PROPOSED WALLS
- DEMOLISHED WALLS
- APARTMENT BOUNDING WALLS

ALL MEASUREMENTS ARE APPROXIMATE

PROJECT INFORMATION

Client.
Ms.Tahrina Dean

Address.
30 - 32 Portland Street, Huddersfield, HD1 5PB.

Project Title.
Internal separation of existing HMO property to form 5 No. Residential (C3) Apartments with associated internal and external alterations.

DRAWING DETAILS

Project Ref.
IQ17.029.P

Drawing Title.
Proposed Plans

Drawing Type.
Proposed

Drawing No.
04

Scale.
1:50 @ A1
1:100 @ A3

Drawn/Checked.	Description.	Rev.
MJC / MAI	Planning Application	A
ED / MAI	Drawings revised in accordance with Planning Officer comments.	B
ED / MAI	Drawings revised in accordance with Planning Officer comments.	C

NOTES

This drawing is for information only.

The Studio. No. 96 Blacker Road, Huddersfield, HD1 5HN

Tel. +44 (0)1484 309 394
Email. studio@iq-arch.com

Web. www.iq-arch.com

This drawing and design is the copyright of 'Studio IQ' and may not be reproduced, retained or disclosed to any unauthorised person in any form whatsoever without prior express or written consent. Figured dimensions to be taken in preference to those scaled. All dimensions to be checked on site and taken in preference to those shown.