



Existing NW Facing Elevation
Scale 1:100

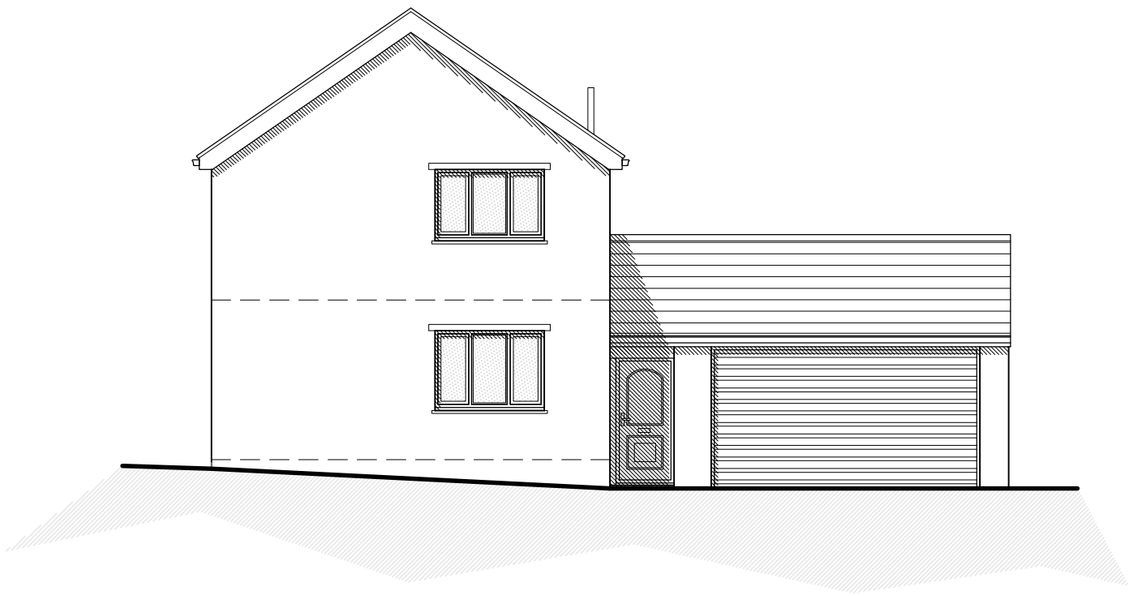


Existing NE Facing Elevation
Scale 1:100




Existing SE Facing Elevation
Scale 1:100

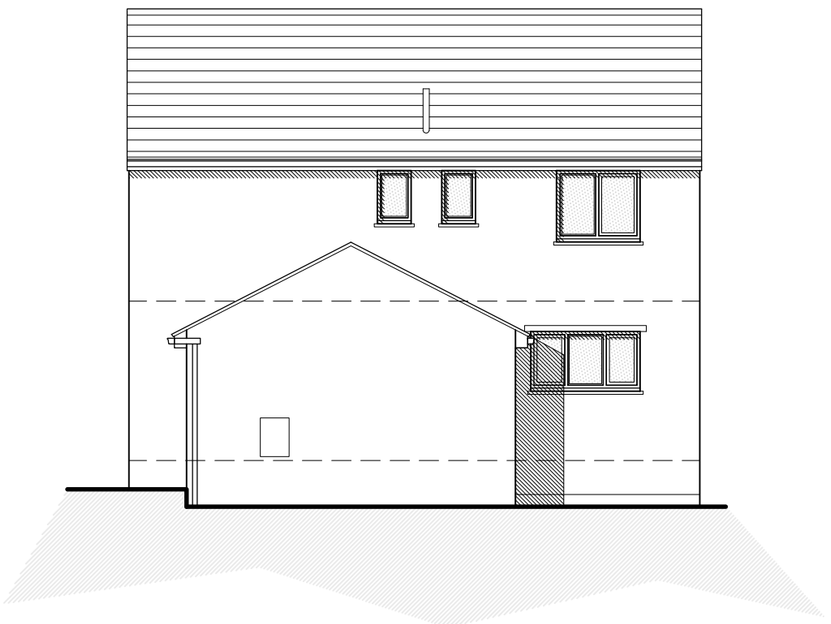

Existing SW Facing Elevation
Scale 1:100

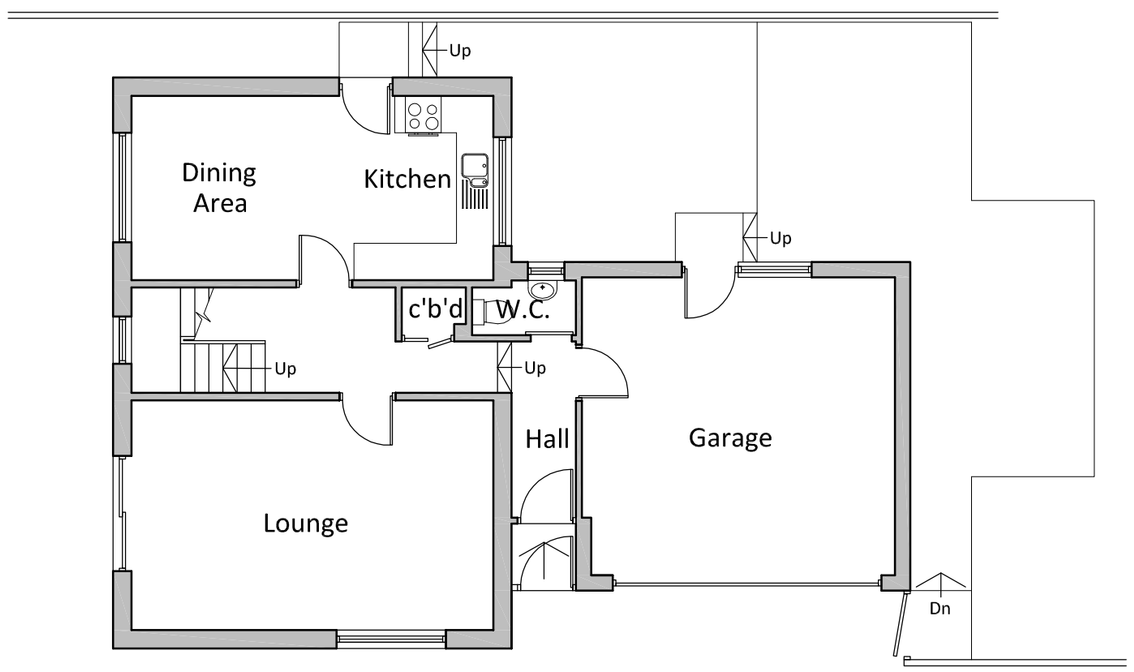

Existing Ground Floor Plan
Scale 1:100

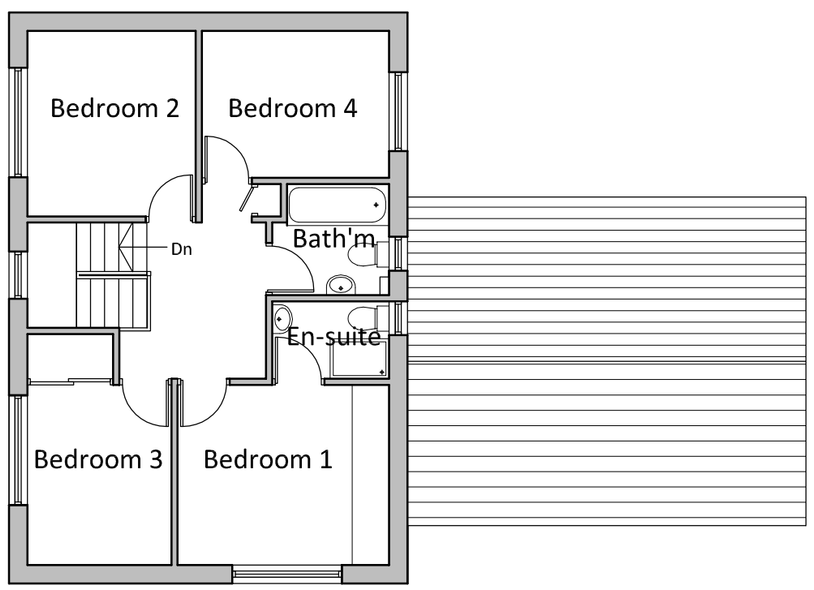

Existing First Floor Plan
Scale 1:100

Project:	Proposed Extension
Address:	308 Coppice Drive Netherton Huddersfield HD4 7WR
Client:	Mr & Mrs Thompson
Drawing Description:	Existing Floor Plans and Elevations
Revision:	
Date: 16.10.17	Scale: As shown @ A2
Drawing No:	17-THO-01