


Proposed NW Facing Elevation
Scale 1:100

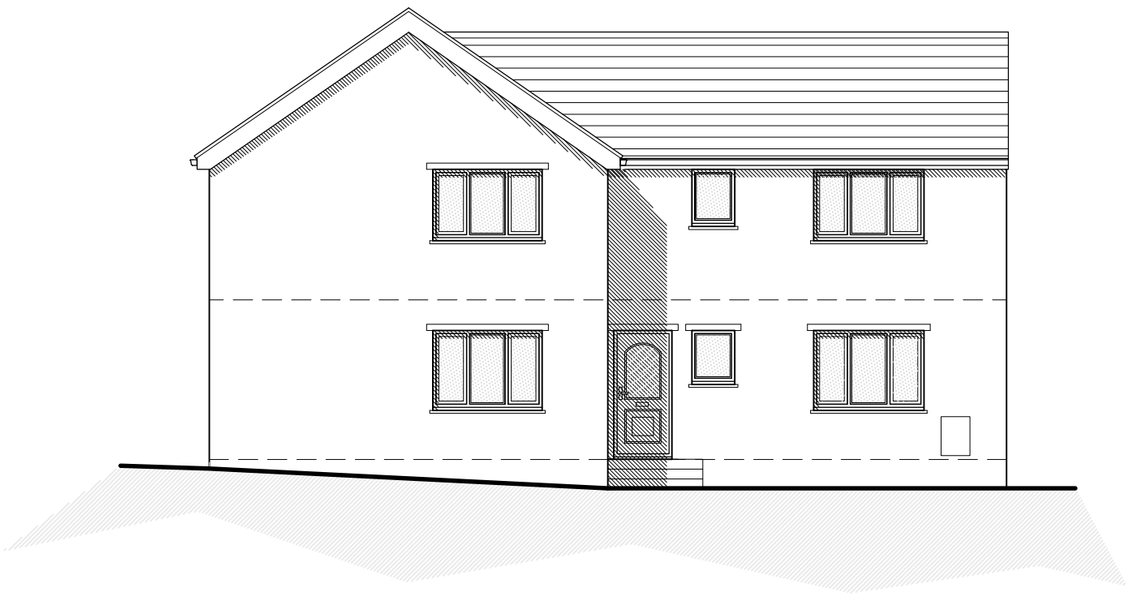


Proposed NE Facing Elevation
Scale 1:100

OBS denotes obscure
glazing within openings




Proposed SE Facing Elevation
Scale 1:100

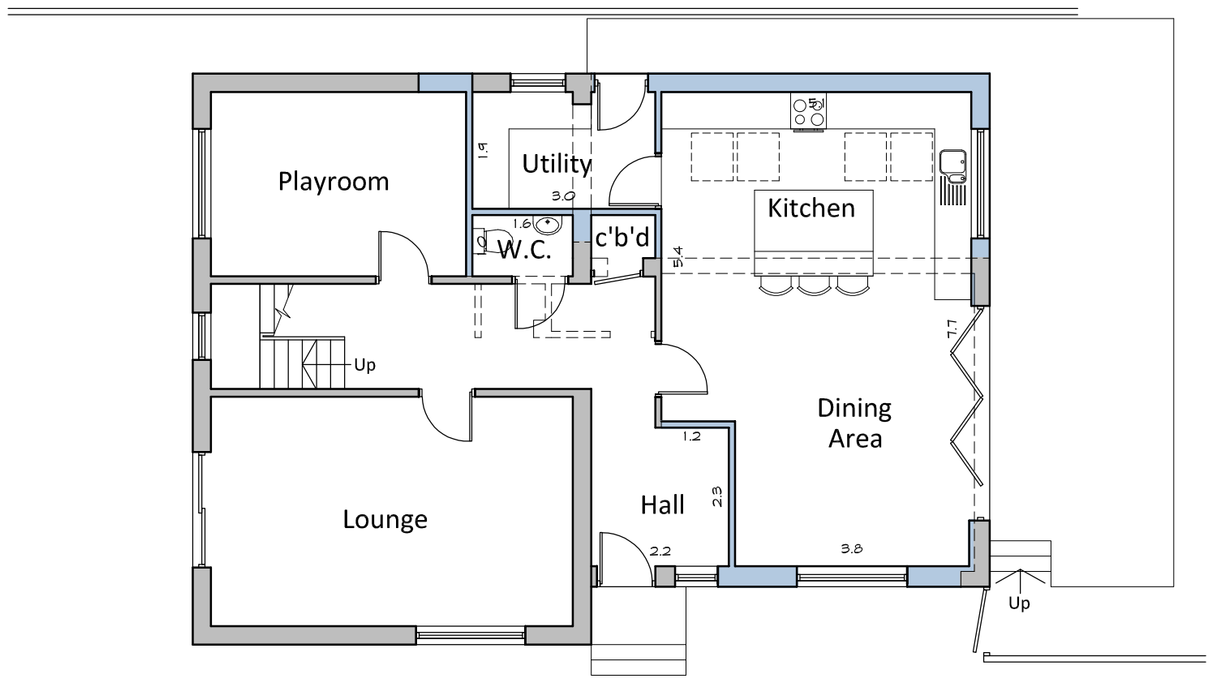

Proposed Ground Floor Plan
Scale 1:100

OBS denotes obscure
glazing within openings

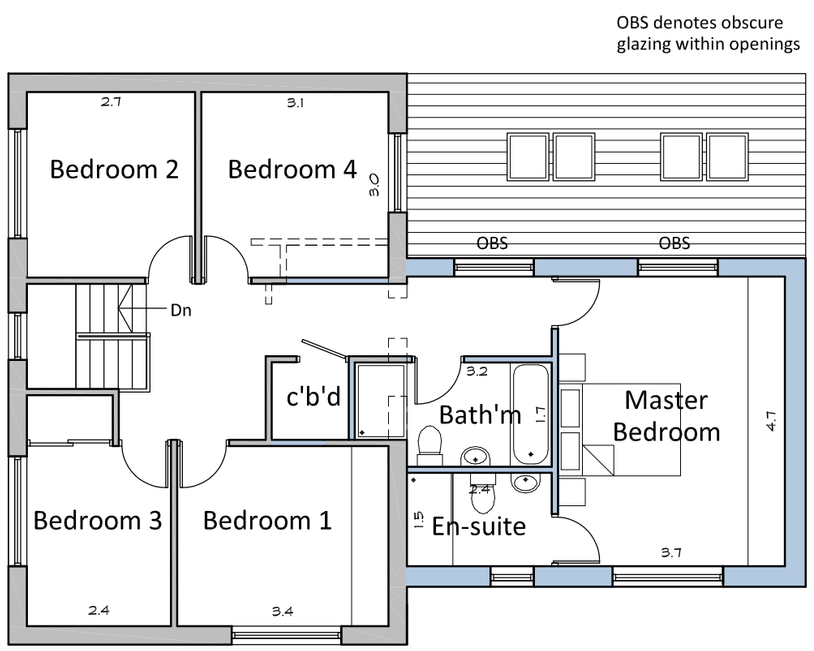

Proposed First Floor Plan
Scale 1:100



Proposed SW Facing Elevation
Scale 1:100

Project:	Proposed Extension
Address:	308 Coppice Drive Netherton Huddersfield HD4 7WR
Client:	Mr & Mrs Thompson
Drawing Description:	Proposed Floor Plans and Elevations
Revision:	
Date: 16.10.17	Scale: As shown @ A2
Drawing No:	17-THO-02 Revision: A