REVISIONS

A	Revised as Client request and for Planning	26/05/18




1. PROPOSED FRONT ELEVATION

1 : 100



2. PROPOSED SIDE ELEVATION


1 : 100

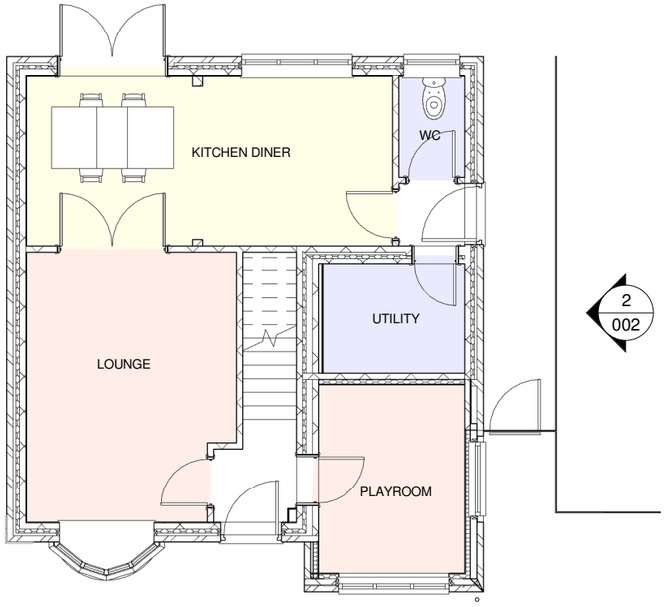

002
1

PR.GROUND FLOOR

1 : 100

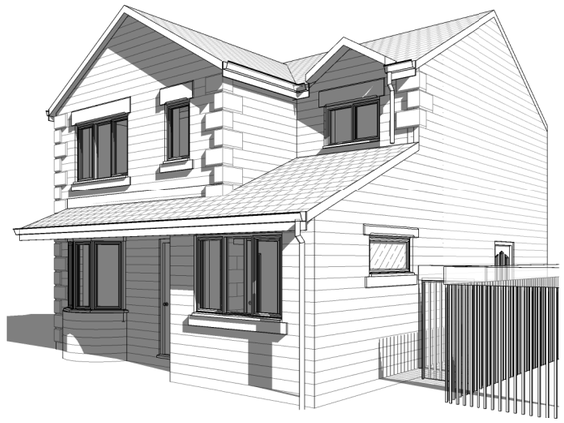

PR. 3D

Note: This is a colour drawing, in order to ensure any subsequent reproduction is viewed correctly it is to be re-printed in full colour

VB Architectural Design
Email: VBArchitectural-design@outlook.com
Tel: 07872 568 529 / 07815 317720

FOR PLANNING

PROJECT
PHIL SMITH
28 HELTED WAY

TITLE
PROPOSED
GENERAL ARRANGEMENTS

SCALE 1 : 100 @ A3	DATE 16/05/18
DRAWN -	REVIEWED -
DRAWING NO 002	REVISION A