

Do not scale from this drawing. Northlight Architecture Ltd must be notified immediately should any discrepancies be found. The contractor must check all dimensions on site before construction or manufacture of materials. This drawing or any portion of it may not be reproduced without the consent of Northlight Architecture Ltd.

FRONT ELEVATION - PROPOSED 1:100

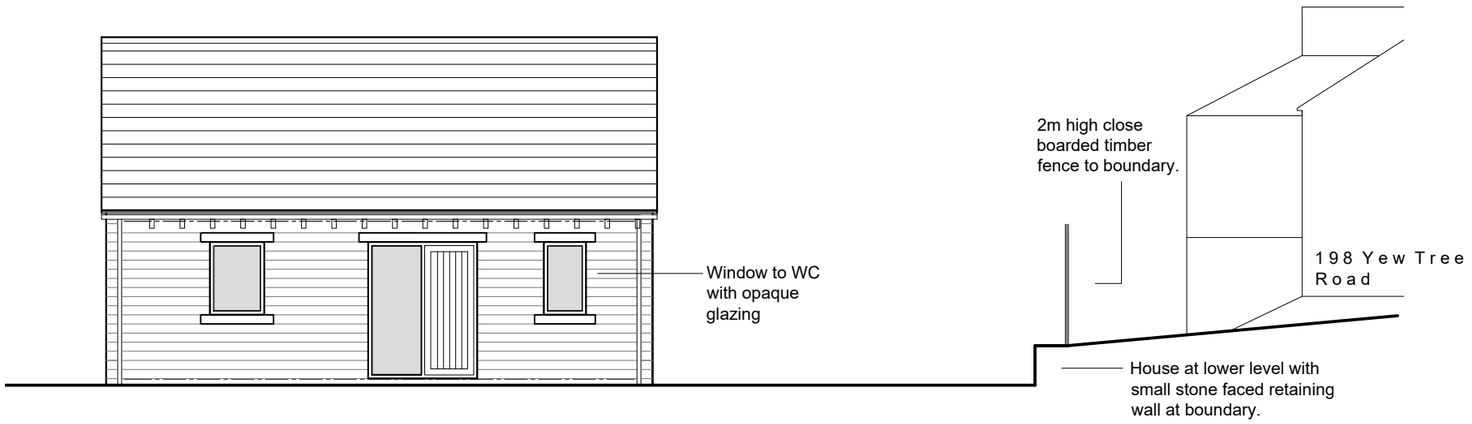


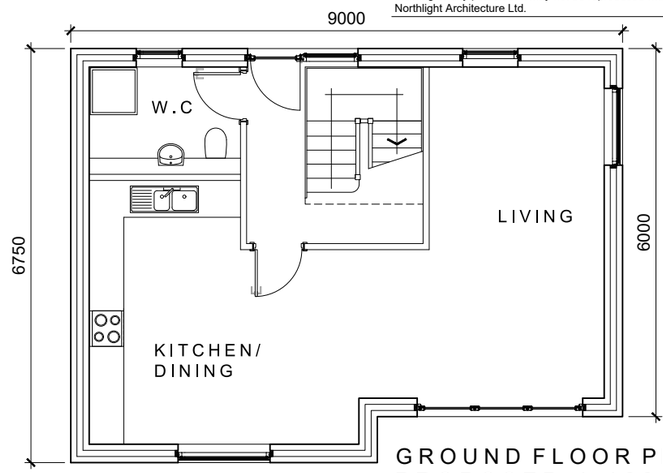


GROUND FLOOR PLAN - PROPOSED 1:100



END ELEVATION - PROPOSED 1:100

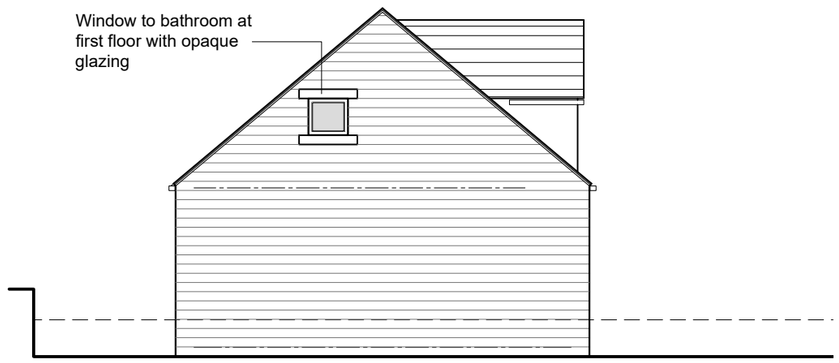

END ELEVATION - PROPOSED 1:100

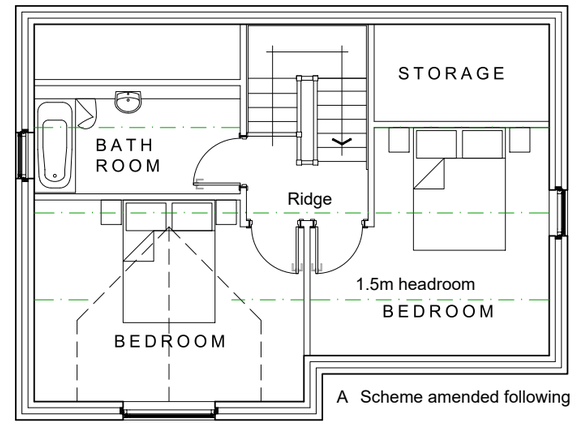

FIRST FLOOR PLAN - PROPOSED 1:100



REAR ELEVATION - PROPOSED 1:100

Walls to comprise coursed natural stone - to match existing adjacent.

Roof to have concrete interlocking tiles and white rainwater goods - to match existing adjacent.

White upvc windows and powder coated feature doors - all with sawn stone lintels and cills.

A Scheme amended following planning comments 10.12.18

PLANNING APPLICATION

Rev	Description	Date	By	App'd

NORTHLIGHT ARCHITECTURE LTD
The Media Centre
7 Northumberland Street
Huddersfield
HD1 1RL

t : 07815 290495
t : 07815 290496
e : info@northlightarchitecture.com
w : www.northlightarchitecture.com

Client
MR & MRS MORRISON

Project
PROPOSED DWELLING adj 198 YEW TREE ROAD, HD2 2EQ

Drawing title
PROPOSED FLOOR PLANS & ELEVATIONS

Drawn by		Date	App'd
RH		SEP 18	-
Drawing no	**Project no**	**Scale @ A3**	**Rev**
AL 04	18.1045	1:100	A

© Northlight Architecture Ltd 2018