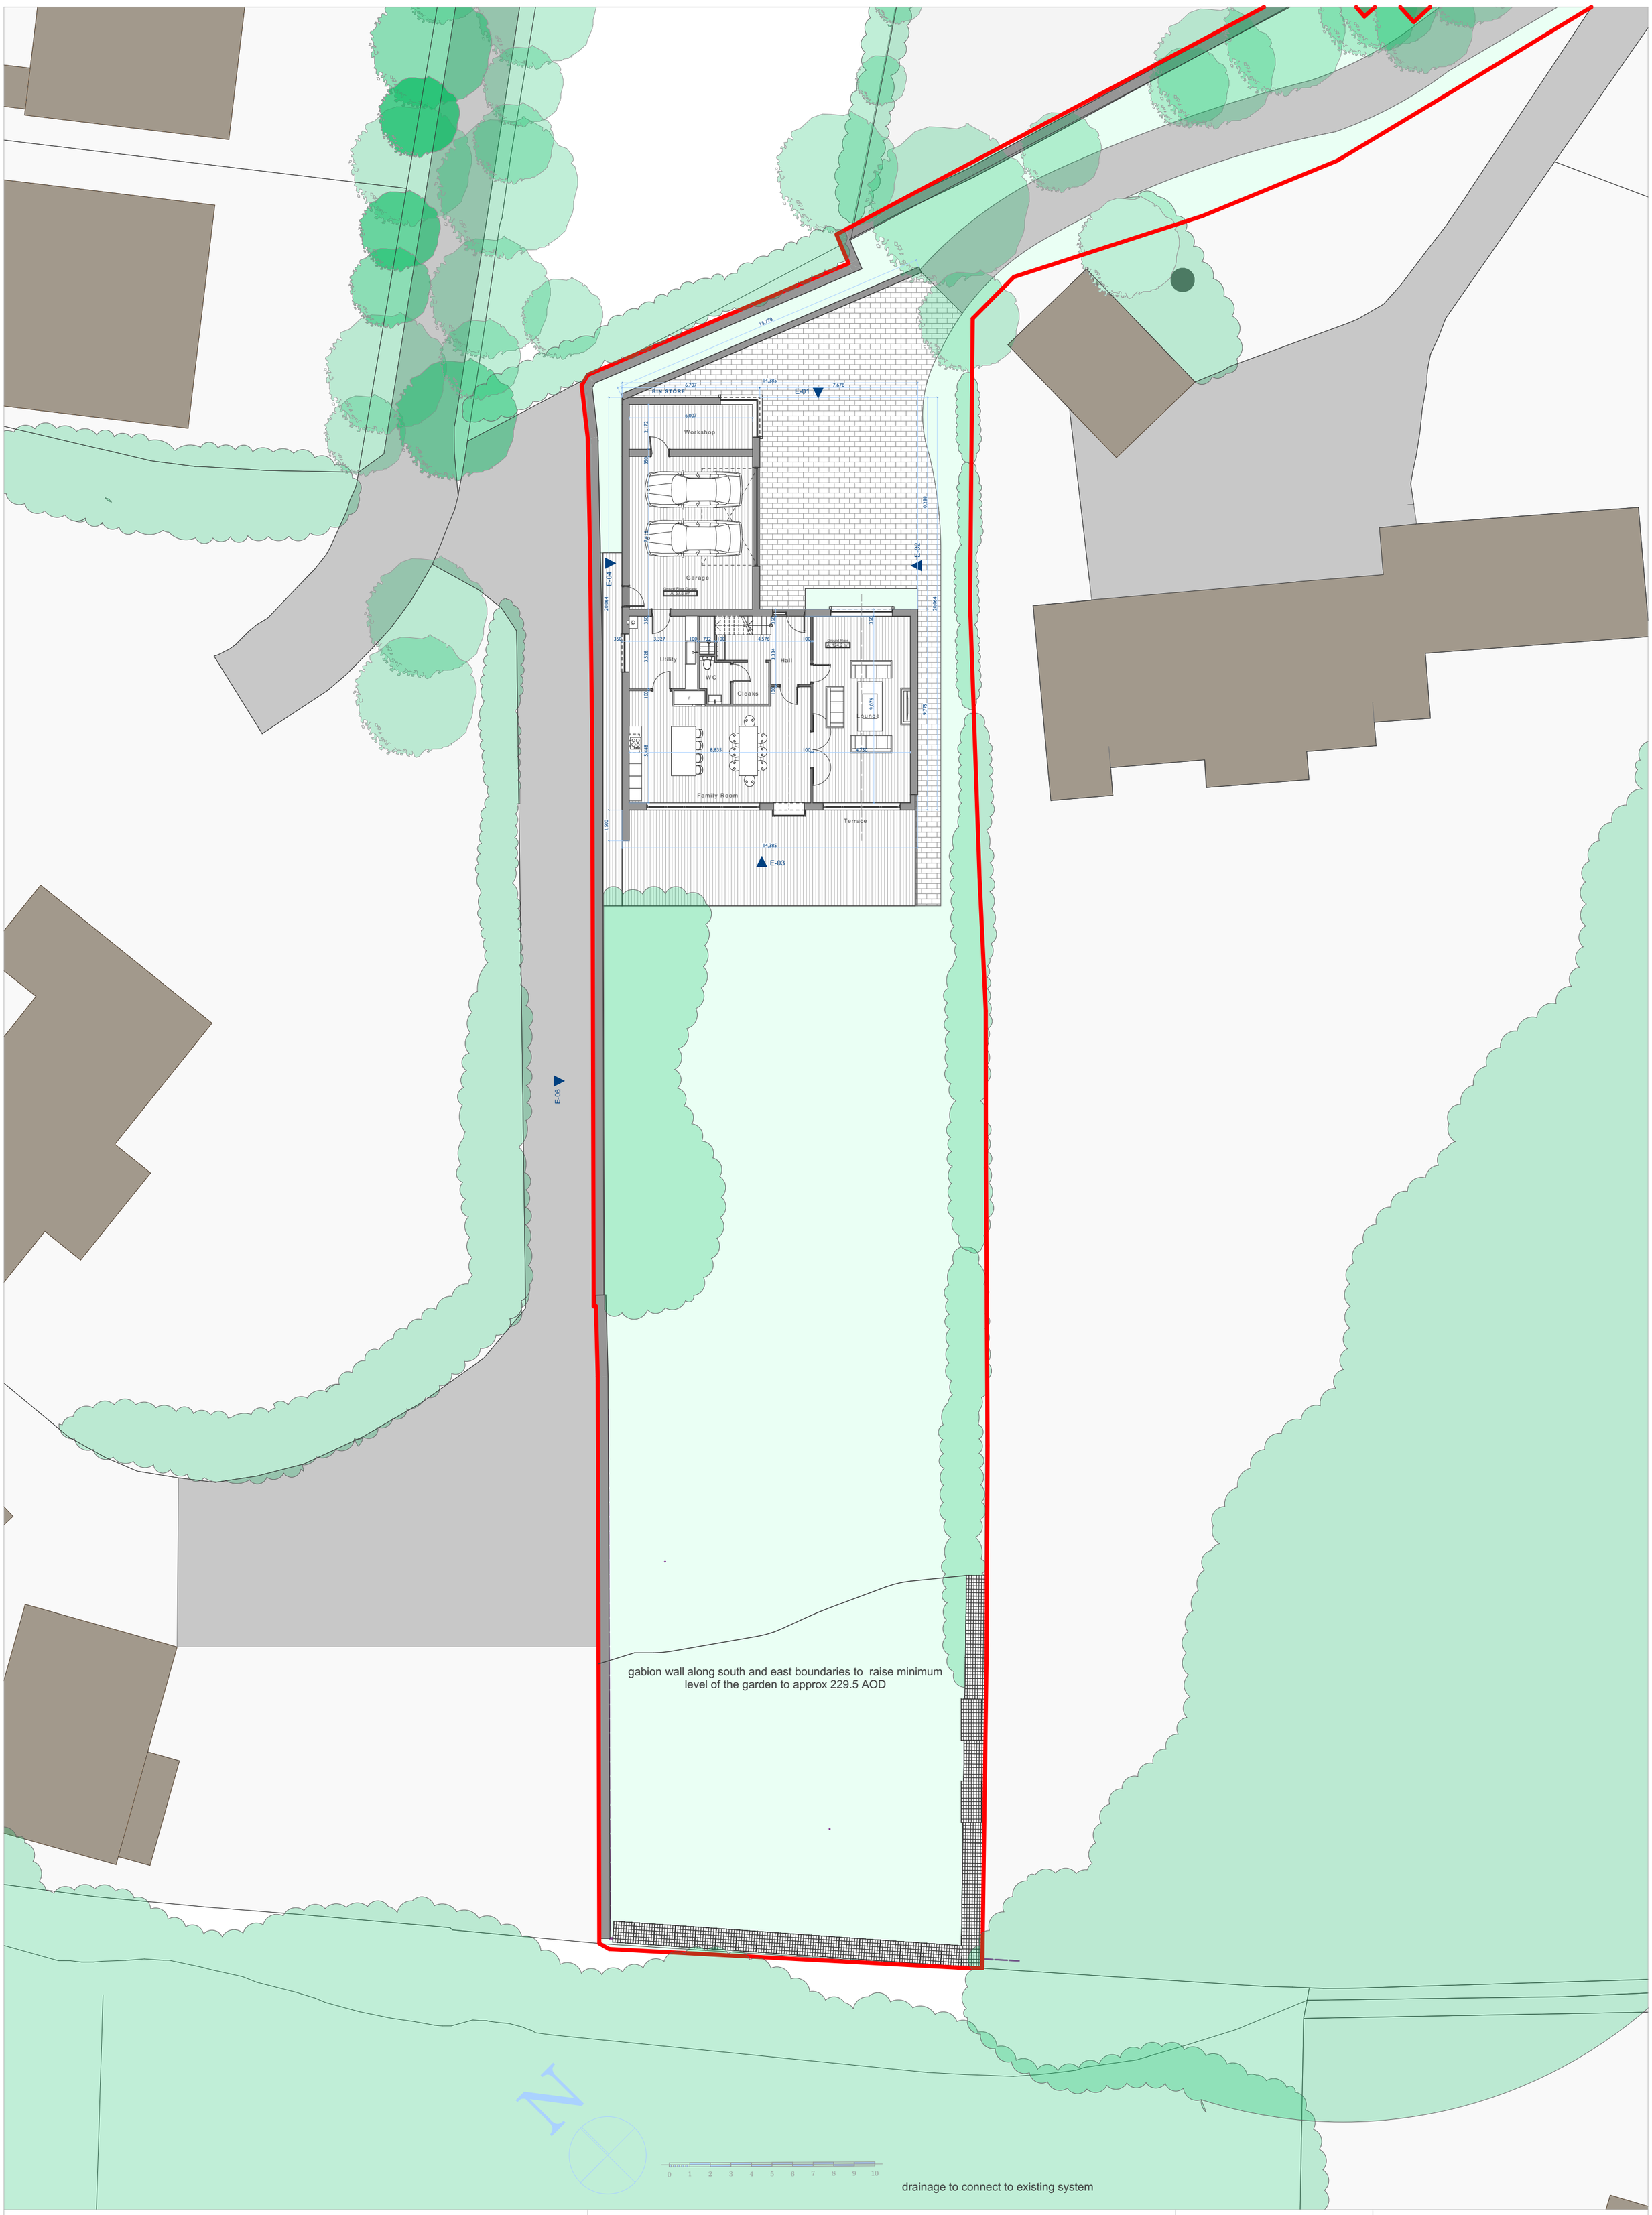

Notes

DO NOT SCALE FROM THIS DRAWING.

ALL DIMENSIONS ARE TO BE CHECKED ON SITE BEFORE CONSTRUCTION COMMENCES.

DAVID COX ARCHITECTS OWNS THE COPYRIGHT TO THIS DRAWING. IT SHALL NOT BE REPRODUCED, DISTRIBUTED OR OTHERWISE USED WITHOUT THE CONSENT OF THE COPYRIGHT OWNER, UNTIL PAYMENT HAS BEEN ACCEPTED BY THE OWNER SUCH CONSENT IS DEEMED NOT TO HAVE BEEN GIVEN.

THIS DRAWING SHALL ONLY BE USED FOR THE PURPOSES FOR WHICH IT WAS PREPARED. DRAWINGS CARRIED OUT FOR THE PURPOSES OF PLANNING APPROVAL SHALL NOT BE USED FOR OBTAINING PRICES OR FOR CONSTRUCTION PURPOSES.

Revision	Description	Date

Project Title
Common End Lane, Huddersfield

Client
Mrs and Mr Robinson

Drawing Title
Site Plan as Proposed

DAVID COX ARCHITECTS
1 Ribblesdale Place, Preston
Lancashire, PR1 3NA
T 01772 821444
E office@davidcoxarchitects.co.uk
www.davidcoxarchitects.co.uk

Project Status
- [ ] PLANNING
- [ ] PRELIMINARY
- [ ] FOR COMMENT ONLY
- [ ] TENDER
- [ ] CONSTRUCTION

Scale 1:200
Paper Size A2
Date 25/01/2019
Drawn by

Drawing No.
1933 | 3.4A