


This drawing has been prepared specifically for the purpose of obtaining Planning Permission and/or Building Regulation Approval. Its suitability for other purposes, without supplementary details and specifications cannot be guaranteed. The Permissions and/or Approvals are beyond the Architects control, and no guarantee that such will be granted is given or to be inferred by reason of the preparation of this drawing. Only figured dimensions are to be used. All dimensions to be checked on site. This drawing together with the design is the property and copyright of the Architect and must not be reproduced without prior written permission.

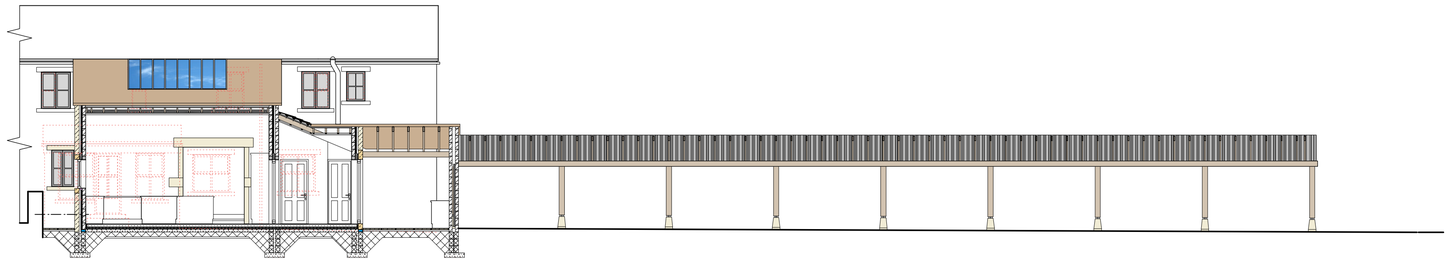


section a-a

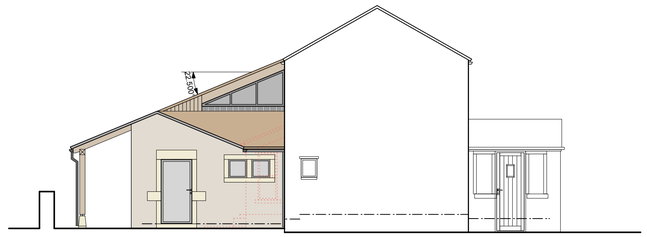


elevational section b-b

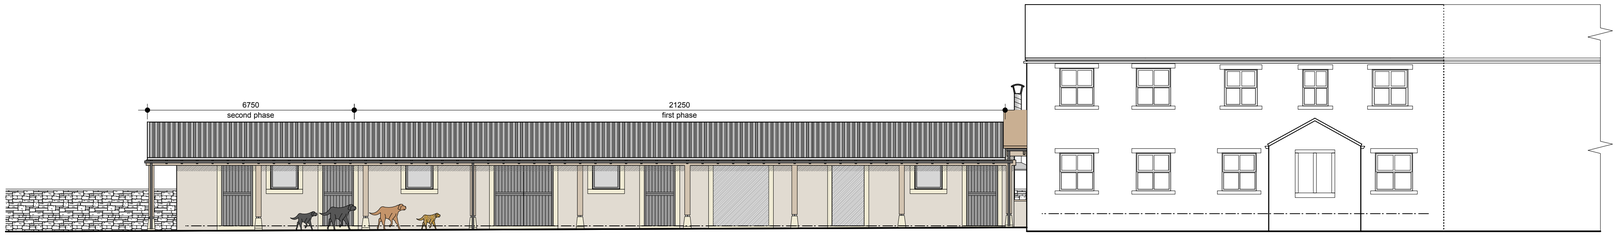


east elevation

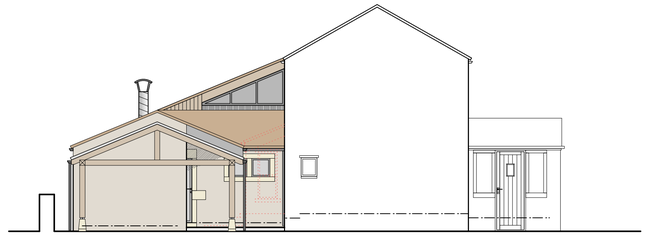


south elevation

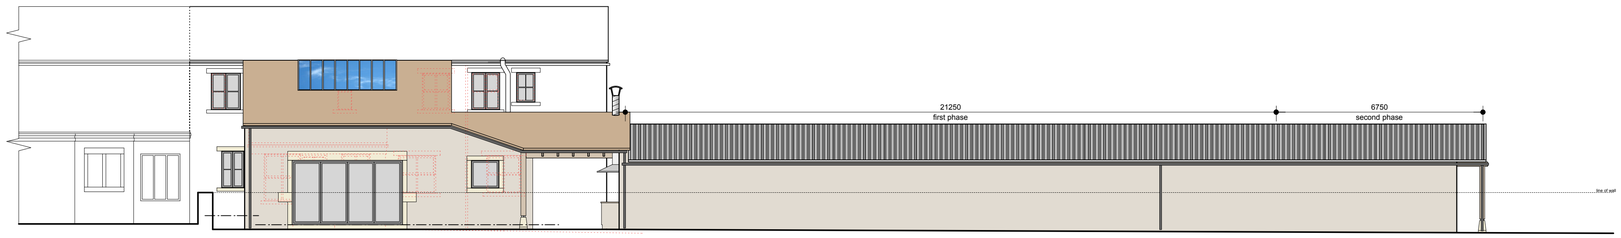

west elevation

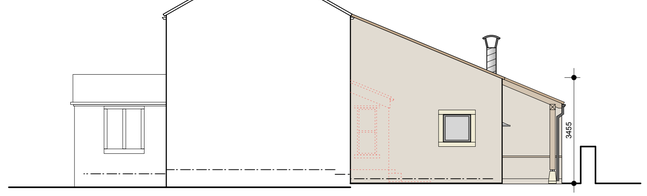


north elevation

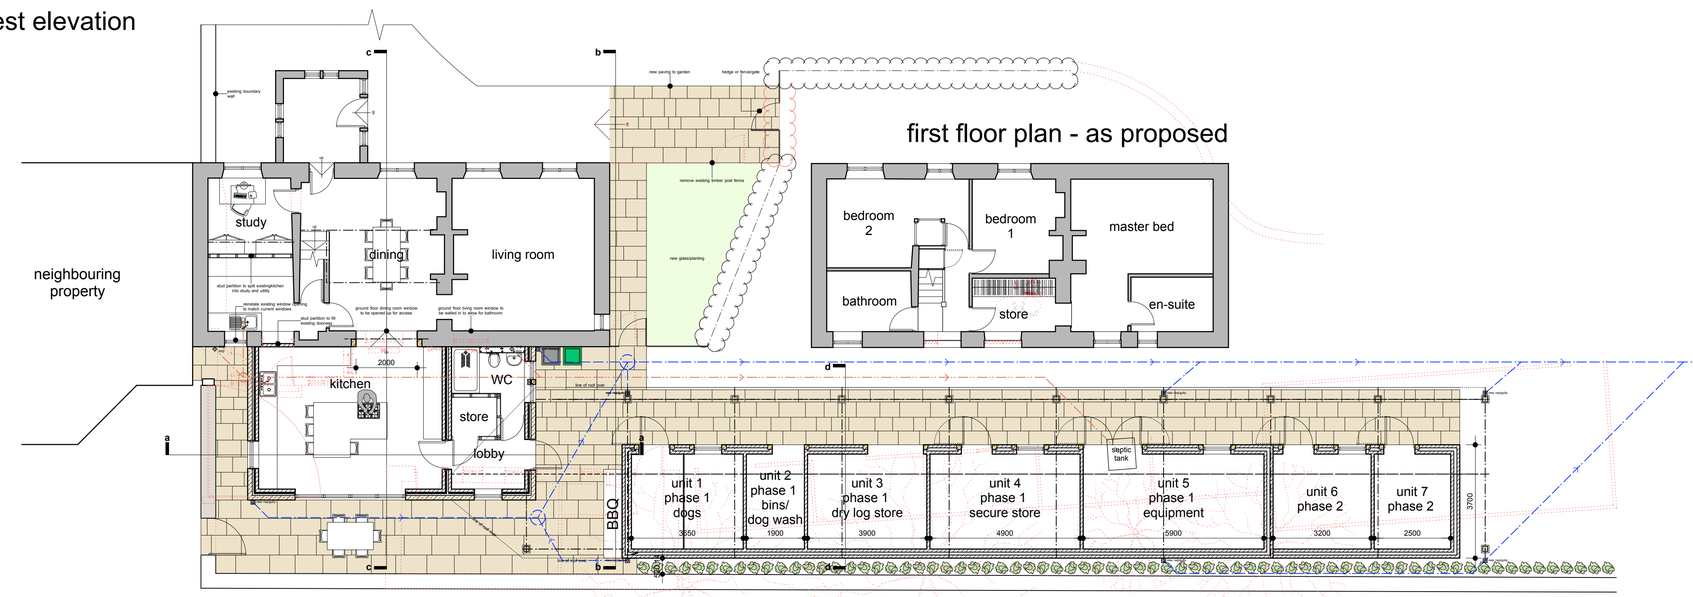

floor plan - as proposed

first floor plan - as proposed

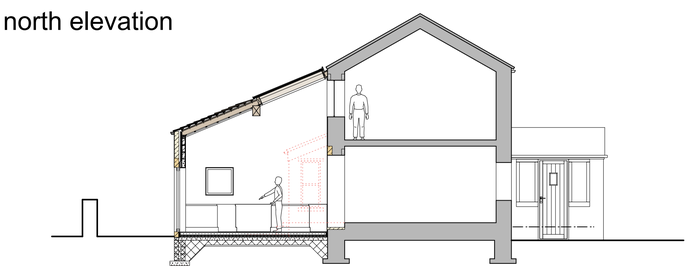

section c-c

rev.	description	date	drawn	appvd
P07	Amending windows on existing house and proposed rooflights	03.06.19	EB	RE
P06	Material amendment to outbuilding finish and openings, re-configuration of kitchen	26.03.19	EB	RE
P05	Material amendment to outbuilding roof as per clients comments	02.10.18	EB	RE
P04	Material amendment to outbuilding roof as per clients comments	26.09.18	EB	RE
P03	Agricultural buildings moved away from red line boundary	09.07.18	EB	RE
P02	Outbuilding detatched from main house, re-arrangement of boot room	23.06.18	EB	RE
P01	Drawing originated	22.05.18	EB	RE

materials key:

- existing natural stone re-pointed
- reclaimed coursed squared rubble natural stone walling re-built to match coursing of existing
- reclaimed natural stone dressings to openings
- existing natural stone dressings to openings
- reclaimed natural stone slates to diminishing courses with reclaimed natural stone ridges and morotar pointed
- timber / aluminium windows and doors in anthrecite grey
- proposed stud walls and partitions
- patent glazing type rooflight
- trapezoidal roof pannels
- stone coloured render on all elevations of outbuildings

project: Rear extension and internal alterations to form larger enterance space and kitchen

at: 218 Field End Farm, HD8 8LH

for: Mr Jonathan and Mrs Charlotte Crowther

title: GA - As Proposed

number: 18043D-02-P07

scale: 1:100/1:1250

size: A1

ARCHITECTURE + DESIGN PARTNERSHIP
The Old Police Station 16 Bridge Lane Holmfirth HD9 7AN
T: 01484 685411 E: hello@adp-architects.com
W: www.adp-architects.com
RIBA Chartered Practice