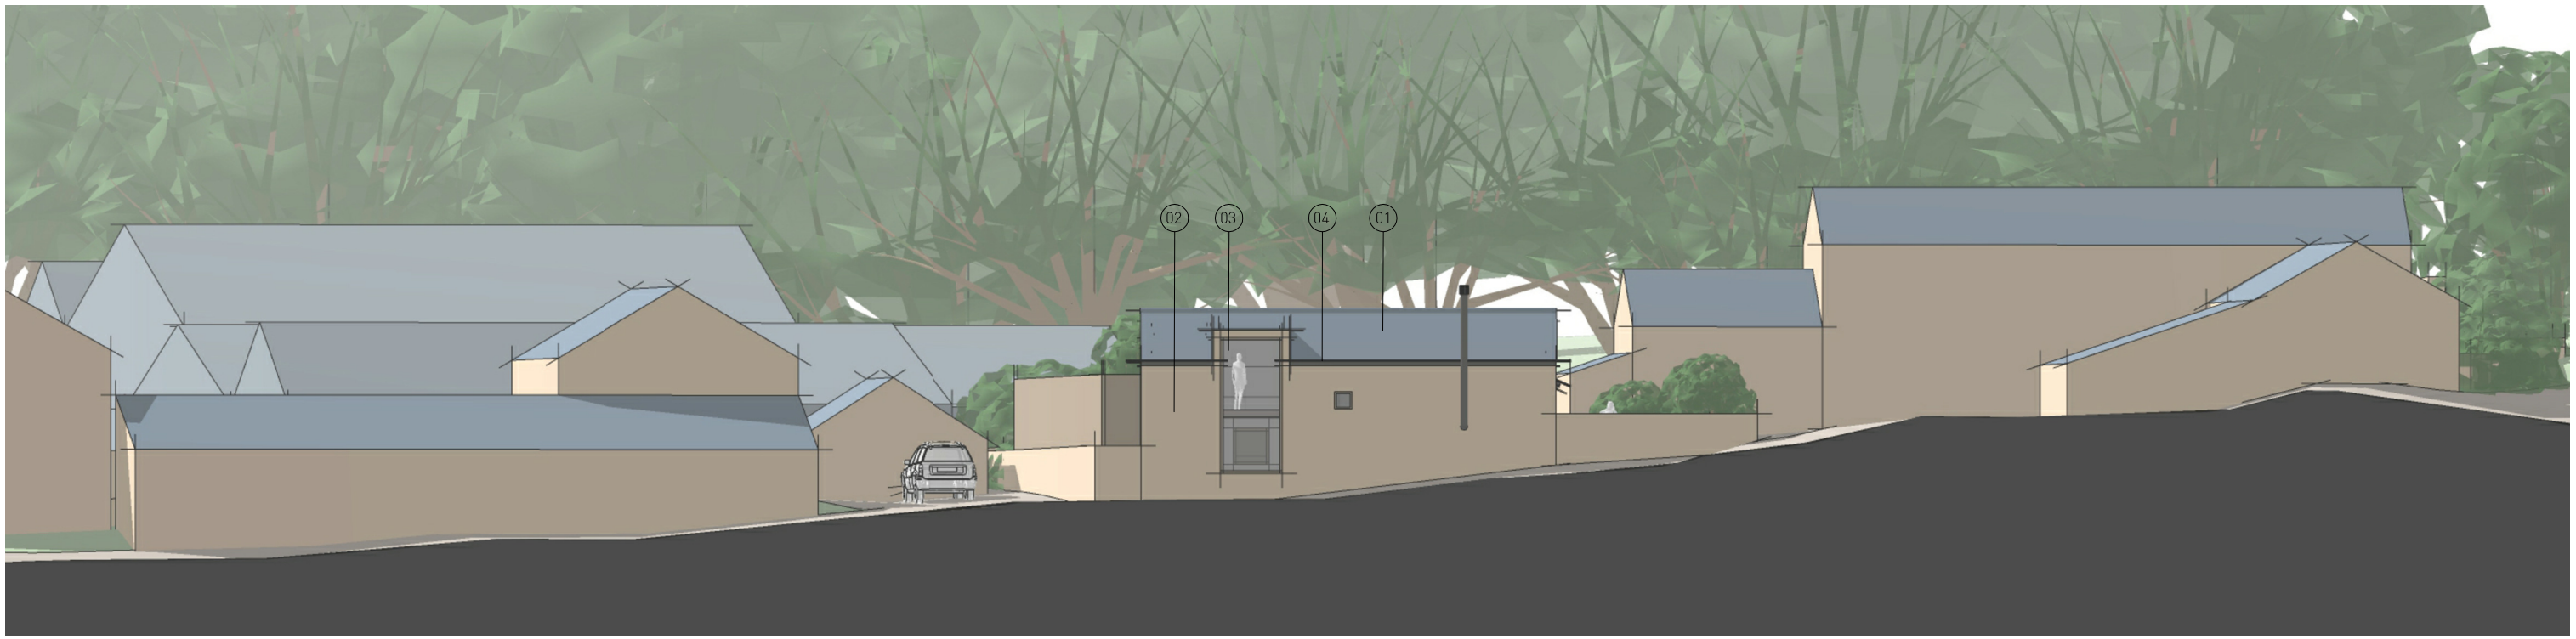

North Elevation_PROPOSED

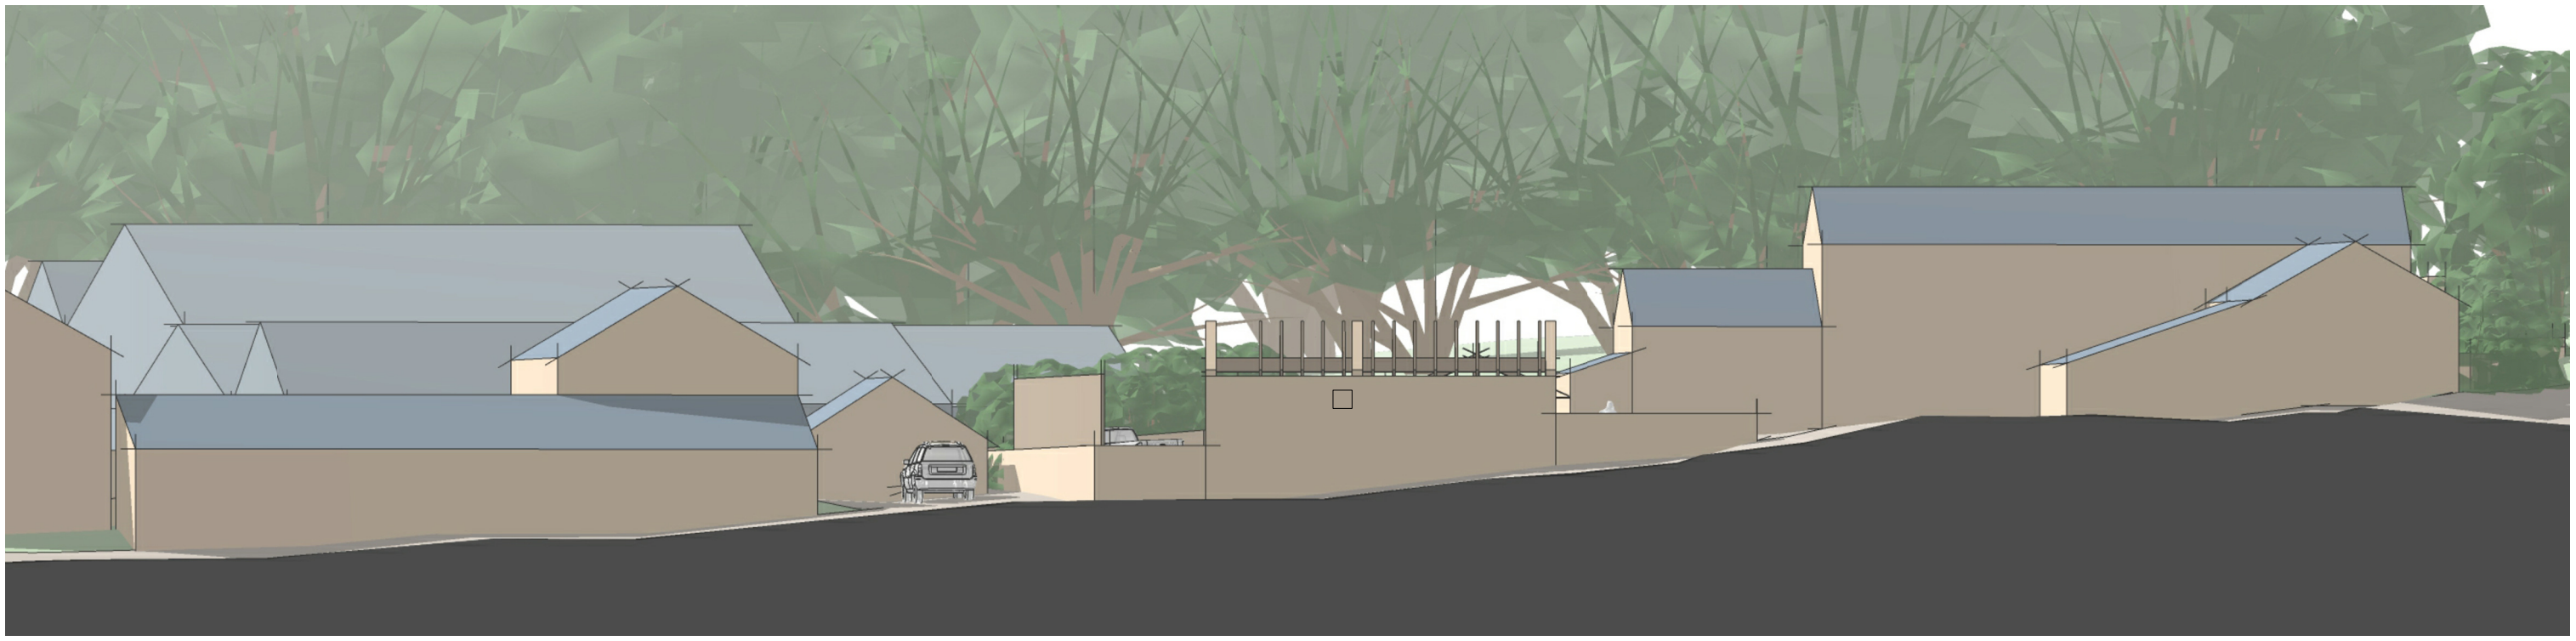

North Elevation_EXISTING

0 2 4 6 8 10m

Scale 1:200

Contractor must verify all dimensions on site before commencing any work or shop drawings. If this drawing exceeds the quantities taken in any way the Architects are to be informed before the work is initiated. Only figured dimensions to be taken from this drawing. Do not scale off this drawing. Drawings based on Ordnance Survey and / or existing record drawings - design and drawing content subject to Site Survey, Structural Survey, Site Investigations, Planning and Statutory Requirements and Approvals. Authorised reproduction from Ordnance Survey Map with permission of the Controller of Her Majesty's Stationery Office. Crown Copyright reserved. Enjoy Design Ltd.

Notes:

1. Mix of reclaimed and new to match existing stone tiles.
2. Mix of reclaimed and new to match existing stonework.
3. Proposed hardwood framed glazing and doorsets.
4. Cast iron Guttering, brackets and down-pipes - colour black.
5. PPC Metal framed roof lights - colour dark grey.

Rev.	Des.	By	Date	Checked

Status: PLANNING

The Old Brewery
High Court
Leeds
LS2 7ES
Tel: 0113 242 3622
www.enjoy-design.co.uk

Client: Alan Turner
Job No. 19025
Project: The Mistal, Fixby, Huddersfield
Title: North Elevations

Date:	Scale:	Checked By:
27.11.19	1:200 @ A3	GM
Drawing No:	Drawn By:	Revision:
006	MDGP	

ENJOY DESIGN