




front elevation

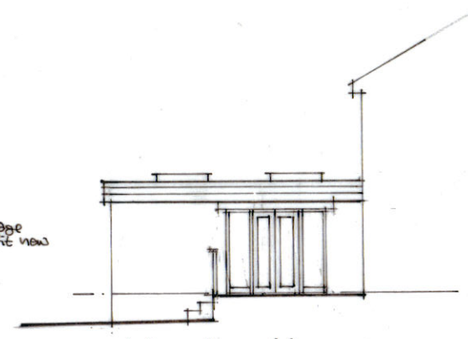


side elevation

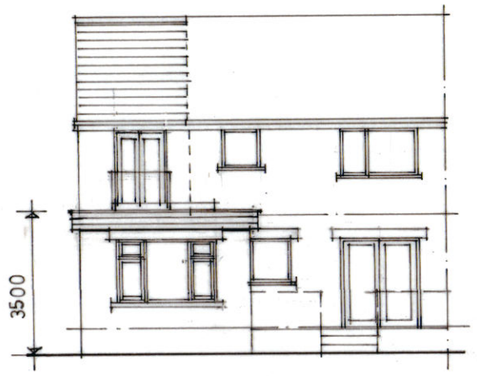


rear elevation

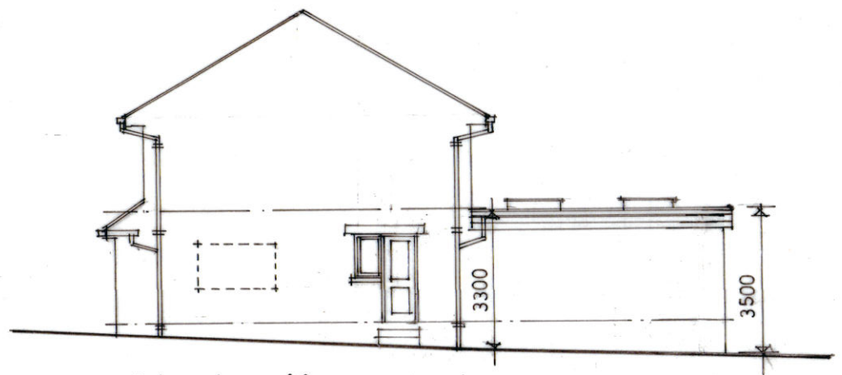


side elevation

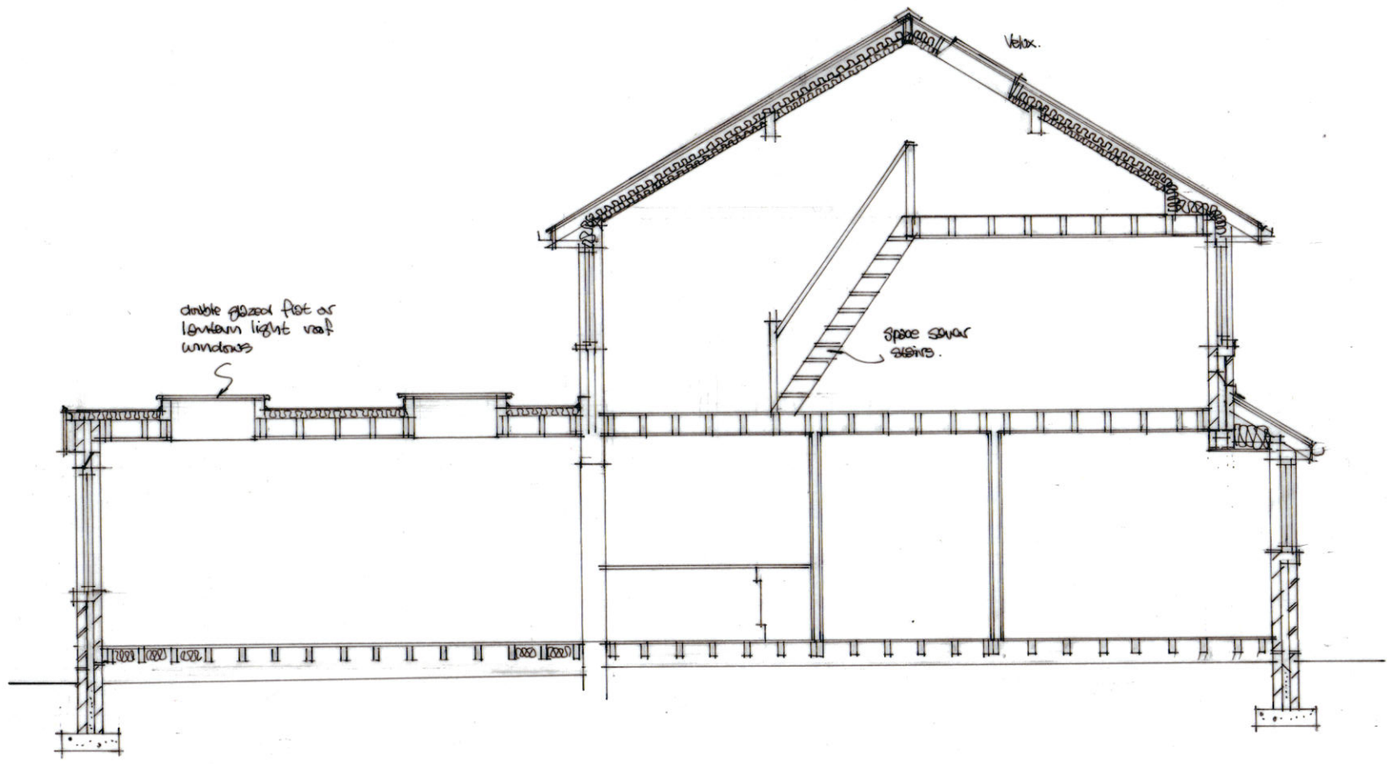


cross section

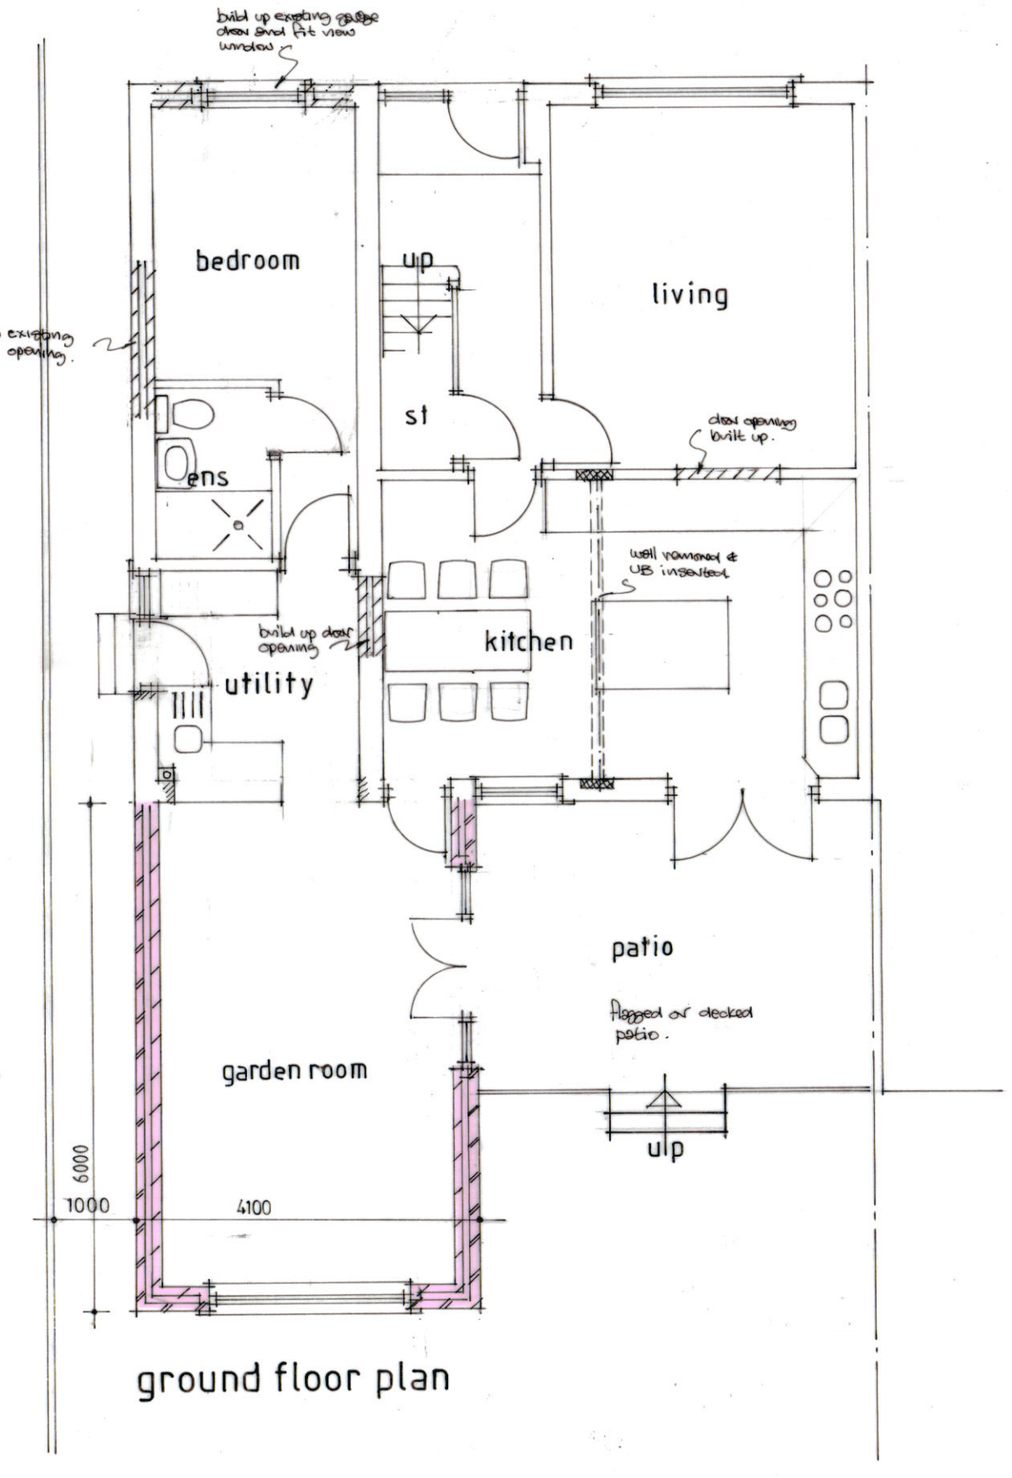

ground floor plan

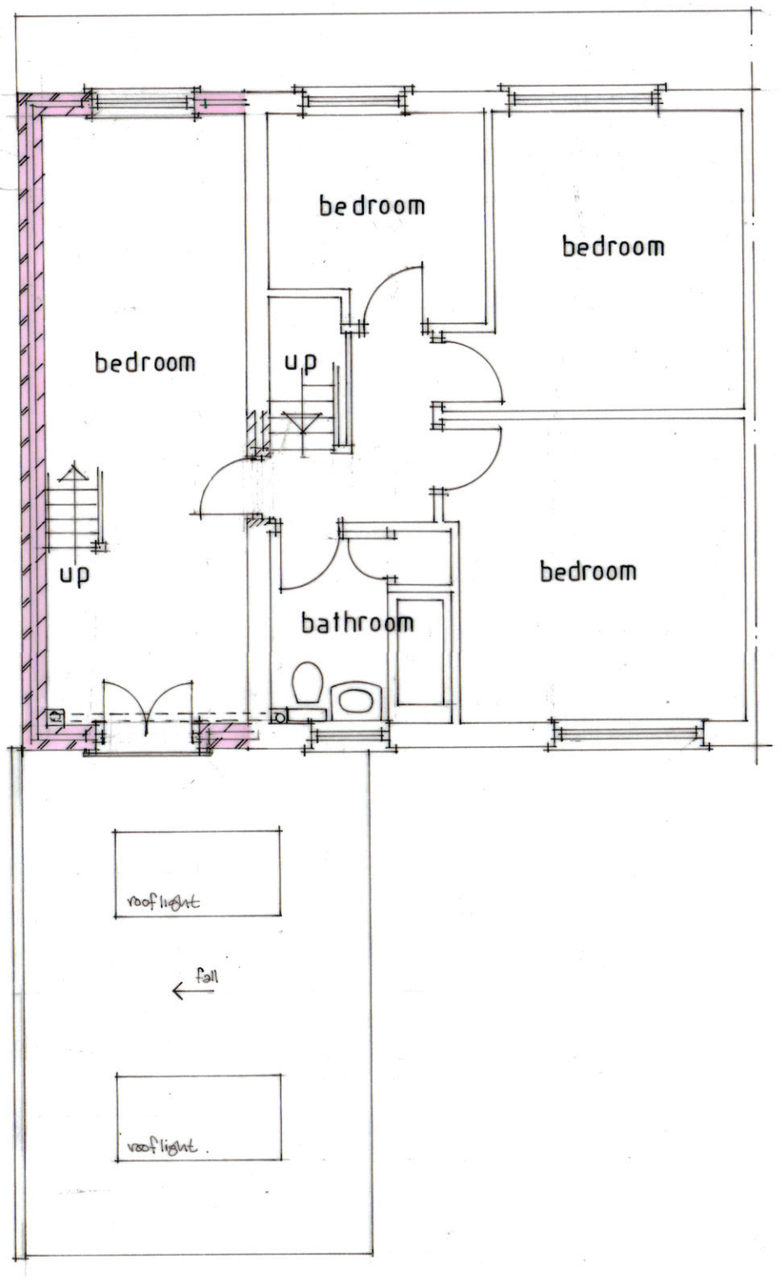

first floor plan

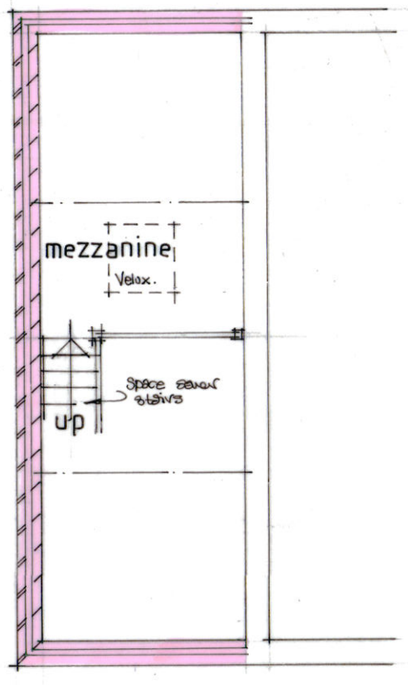

mezzanine



location plan 1:1250

Revision	Date

All dimensions to be verified on site and the practice informed of any discrepancy.

Calder Architectural Services Ltd
13 Henry Street
Brighouse
West Yorkshire
HD6 2BL
T: 01484 713475

Mr & Mrs Walker

Drawn	Date	Scale
	3·2020	1·50 1·100

Proposed first floor side and single storey rear extensions at 37 Briarlyn Avenue Huddersfield HD3 3NN

Drawing: Scheme proposals

Job No.	Drawing No.	Rev.
	1	