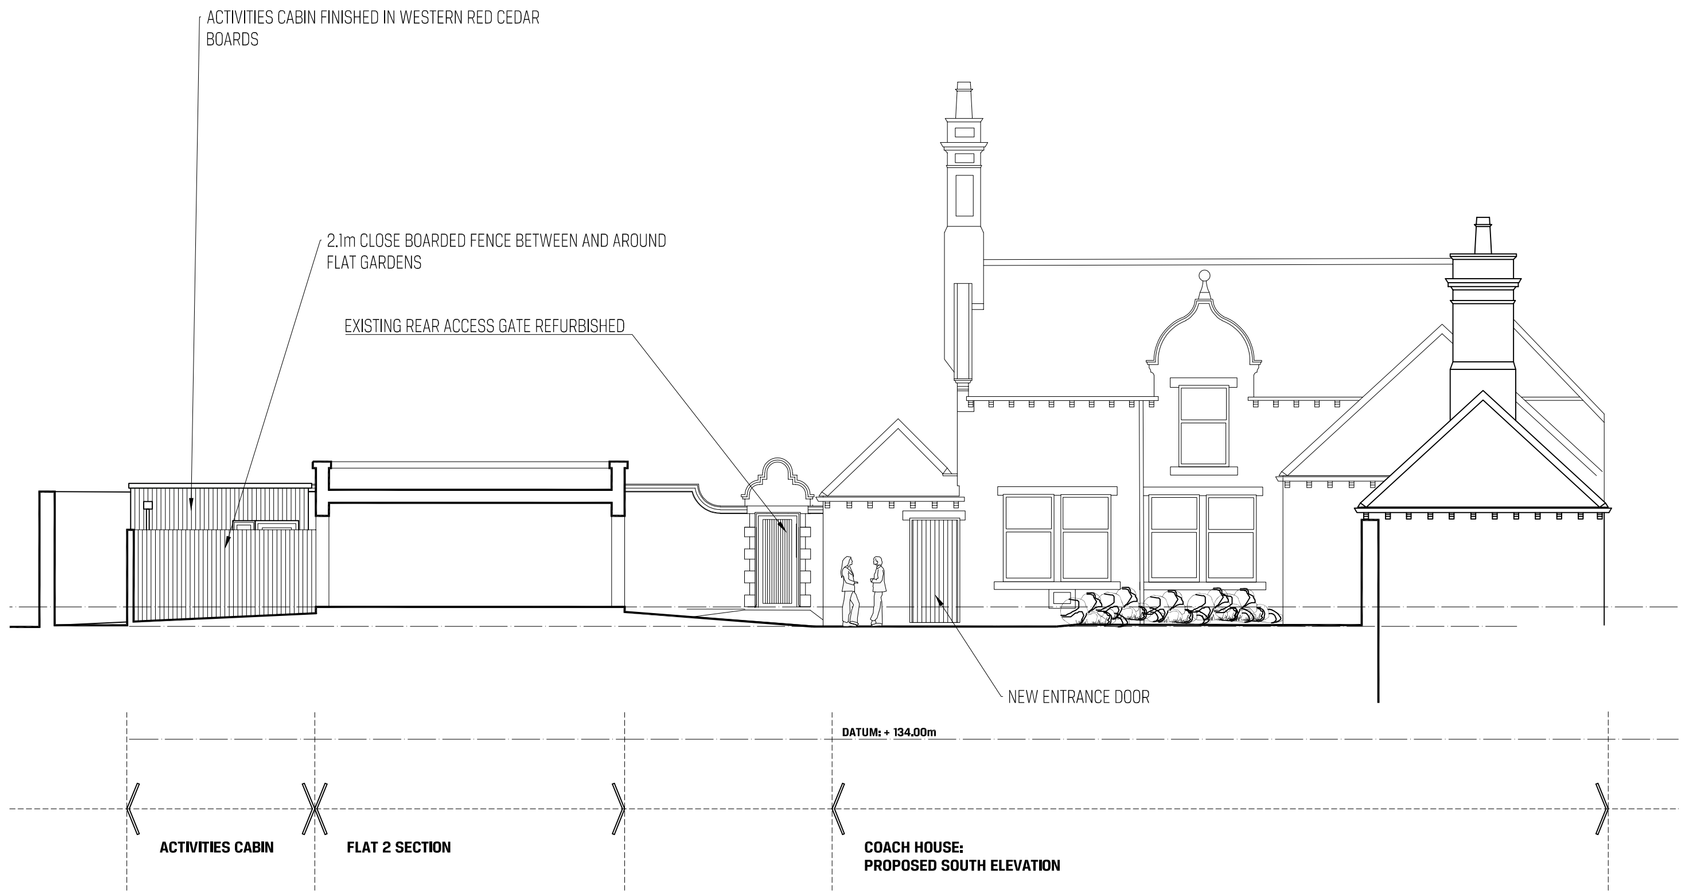

COACH HOUSE PROPOSED SOUTH ELEVATION | SCALE 1:100

COACH HOUSE PROPOSED WEST ELEVATION | SCALE 1:100

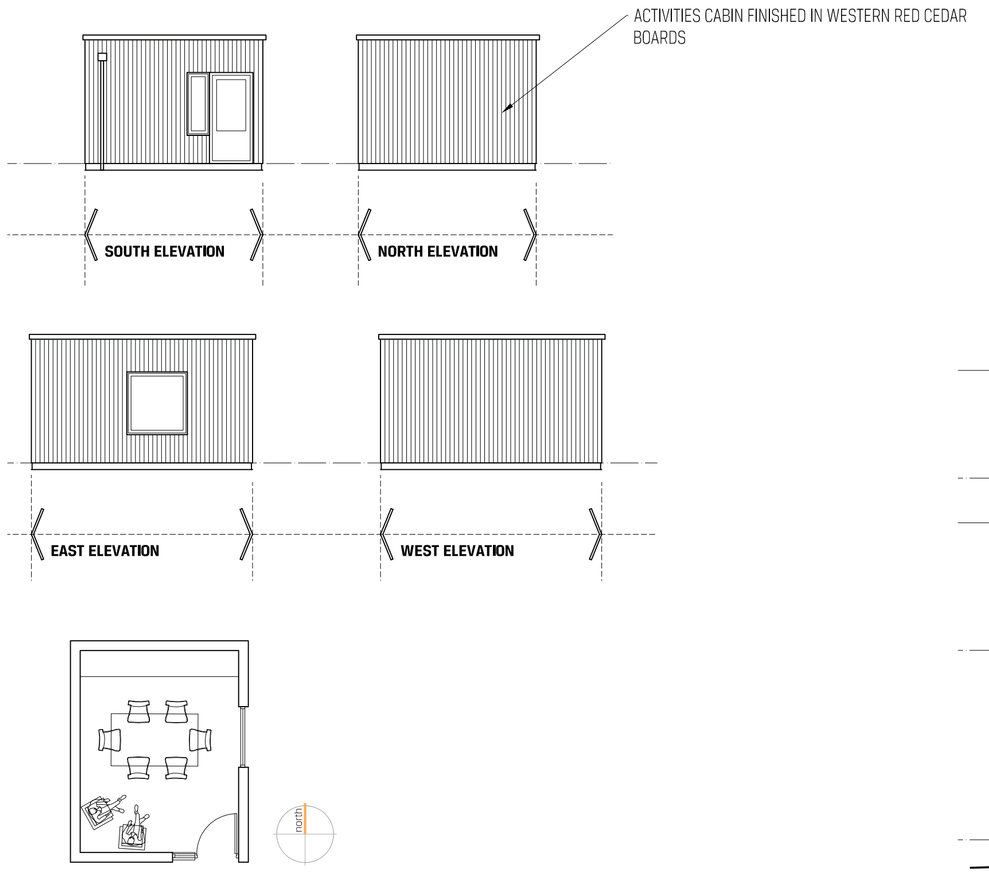

ACTIVITIES CABIN PLAN & ELEVATIONS | SCALE 1:100

PROPOSED NORTH ELEVATION FROM PARK DRIVE SOUTH | SCALE 1:100

STATUS **PLANNING**

C	STAIR ENCLOSURE FINISH UPDATED TO EXPANDED MESH CLADDING	GL	AOT	06/08/20
B	ISSUED FOR PLANNING	AOT	AOT	12/05/20
A	ISSUED FOR COMMENT	AOT	AOT	29/04/20
	REVISION	DRAWN	CHECKED	DATE

© Copyright SHACKARCHITECTURE ltd all rights reserved. Do Not scale this drawing. ALL dimensions are in millimetres unless stated otherwise. ALL dimensions must be checked on site prior to construction and any discrepancies reported to the architect.

SHACKARCHITECTURE ltd
A Unit 5, The Curve, 139 Telegraph Road, Heswall, Wirral, CH60 7SE
T +44(0)151 342 6516 E info@shackarchitecture.com W www.shackarchitecture.com

Client CYGNET

Project **GLEDHOLT 2 HUDDERSFIELD**

Title PROPOSED GA ELEVATIONS
COACH HOUSE AND NORTH ELEVATION

Scale VARIES@A1 Project. No. SHACK442 Dwg. No. **B110** Rev C