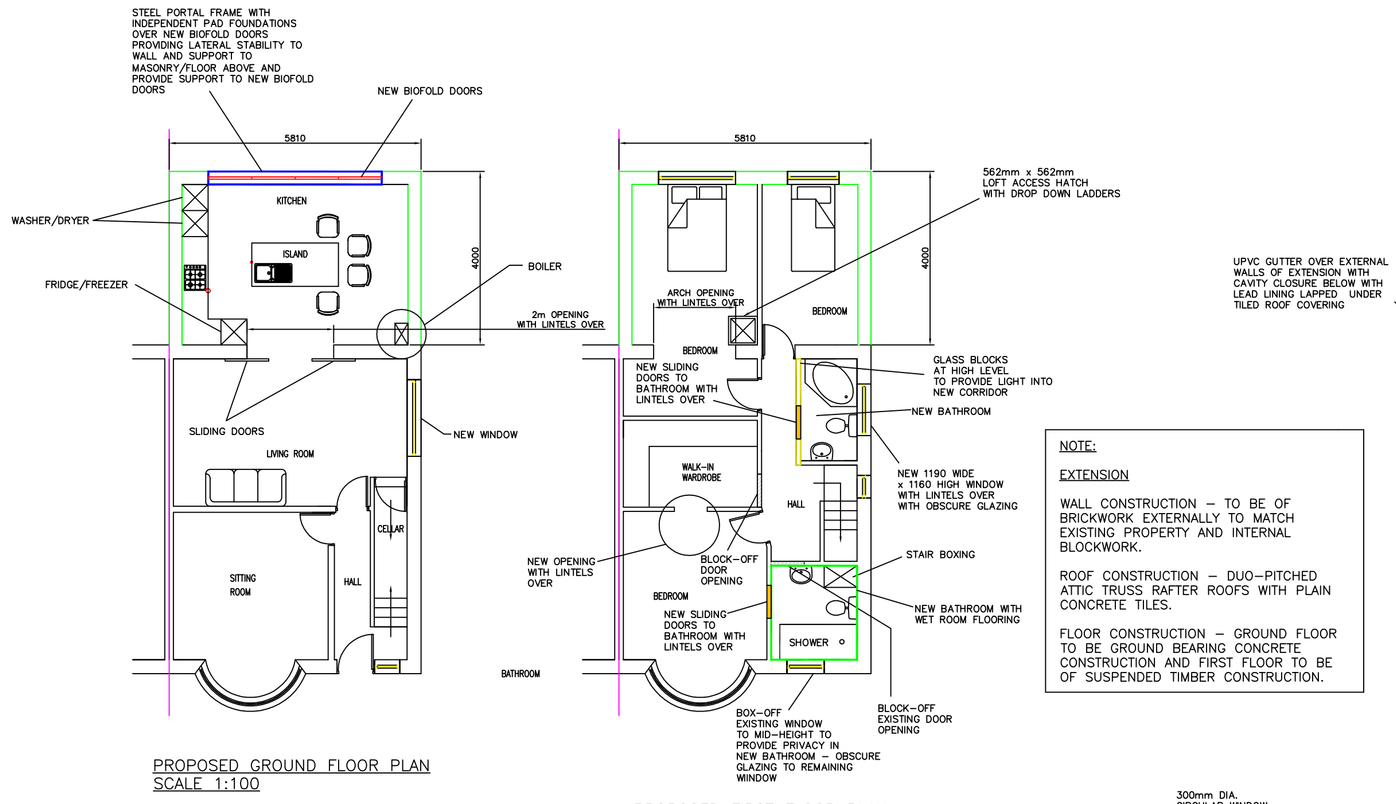

PROPOSED GROUND FLOOR PLAN
SCALE 1:100

PROPOSED FIRST FLOOR PLAN
SCALE 1:100

NOTE:

EXTENSION

WALL CONSTRUCTION – TO BE OF BRICKWORK EXTERNALLY TO MATCH EXISTING PROPERTY AND INTERNAL BLOCKWORK.

ROOF CONSTRUCTION – DUO-PITCHED ATTIC TRUSS RAFTER ROOFS WITH PLAIN CONCRETE TILES.

FLOOR CONSTRUCTION – GROUND FLOOR TO BE GROUND BEARING CONCRETE CONSTRUCTION AND FIRST FLOOR TO BE OF SUSPENDED TIMBER CONSTRUCTION.

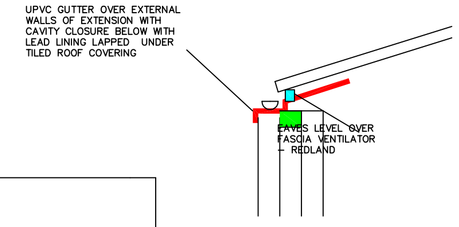

DETAIL 1
SCALE 1:10

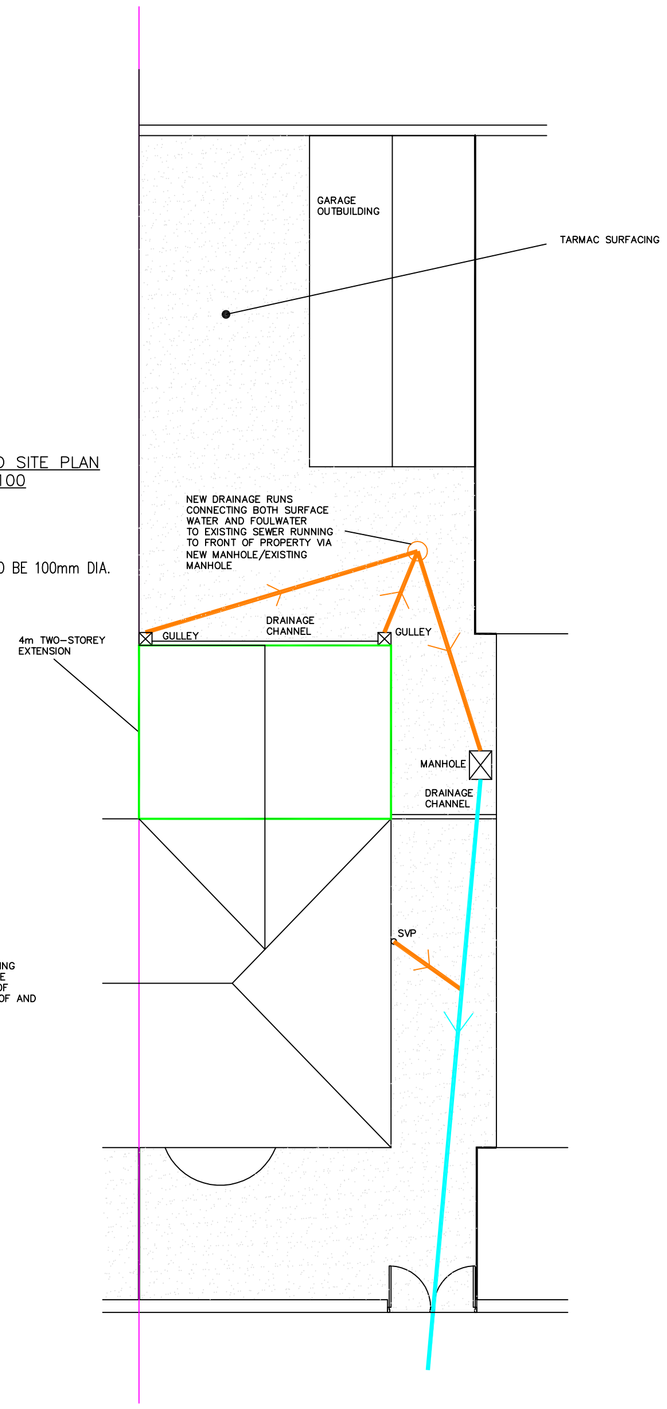

PROPOSED SITE PLAN
SCALE 1:100

ALL NEW SEWER RUNS TO BE 100mm DIA.

PROPOSED FRONT ELEVATION
SCALE 1:100

PROPOSED SIDE ELEVATION
SCALE 1:100

PROPOSED REAR ELEVATION
SCALE 1:100

ALL DIMENSIONS IN MM

NOTE – DO NOT SCALE OFF DRAWING. DIMENSIONS TO BE CONFIRMED ON SITE

NOTE – THIS DRAWING IS TO BE READ IN CONJUNCTION WITH DRAWING NO. S03 – WORK SPECIFICATION

NOTE – THIS DRAWING IS FOR PLANNING PURPOSES ONLY – FURTHER DETAILED DRAWINGS WILL BE REQUIRED AS PART OF A BUILDING REGULATIONS APPLICATION.

Revisions		
	Date	Apr 2020

Planning Application for:
Rear Extension
3 Cowper Street, Savile Town, Dews.

Drawing Title:
Proposed Plans and Elevations

Drawing No: S02 | Rev F

Scale: As shown | Paper Size: A1