



EXISTING GROUND FLOOR PLAN
SCALE 1:100

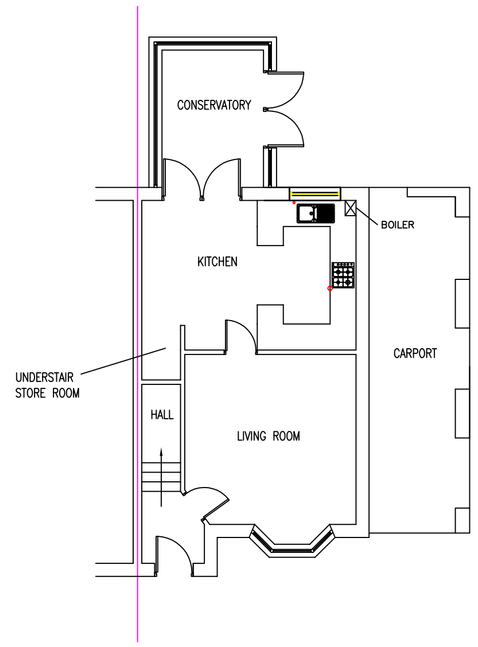


EXISTING SITE PLAN
SCALE 1:100

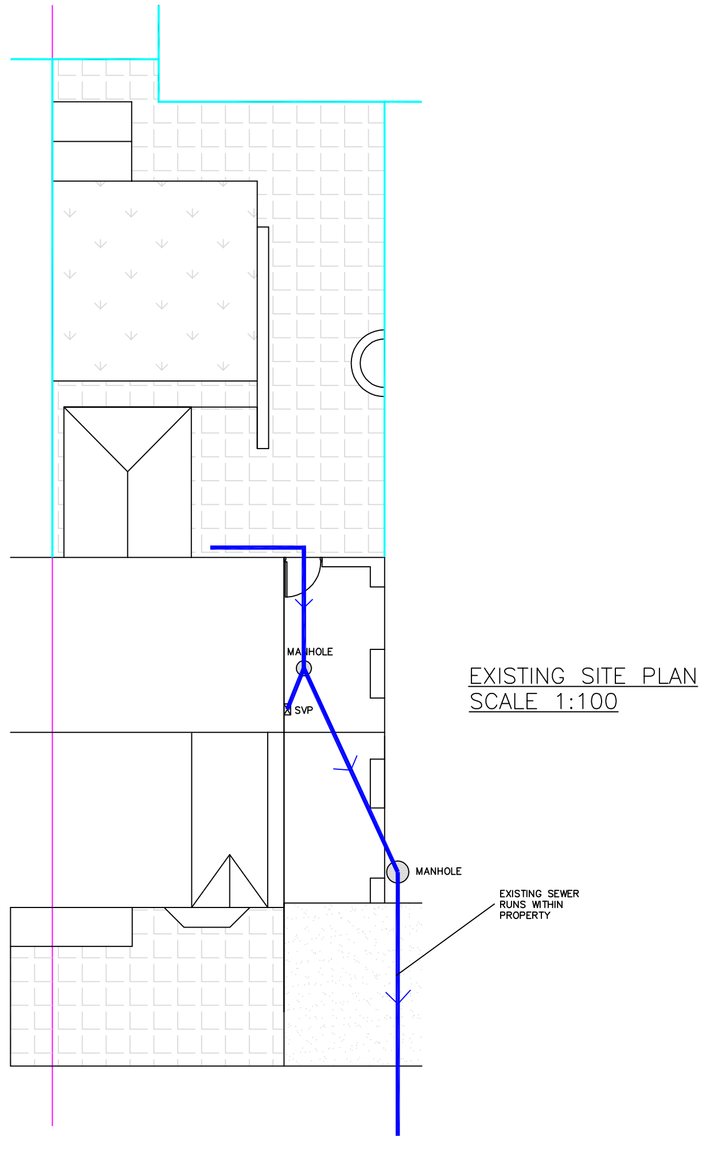

EXISTING SIDE ELEVATION
SCALE 1:100



EXISTING FRONT ELEVATION
SCALE 1:100

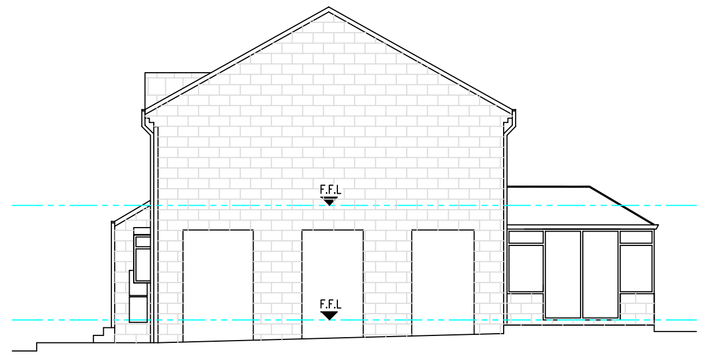


EXISTING REAR ELEVATION
SCALE 1:100

NOTE – THIS DRAWING IS FOR PLANNING PURPOSES ONLY – FURTHER DETAILED DRAWINGS WILL BE REQUIRED AS PART OF A BUILDING REGULATIONS APPLICATION.

NOTE – DO NOT SCALE OFF DRAWING. DIMENSIONS TO BE CONFIRMED ON SITE

ALL DIMENSIONS IN MM

NOTE – THIS DRAWING IS TO BE READ IN CONJUNCTION WITH DRAWING NO. S03 – WORK SPECIFICATION

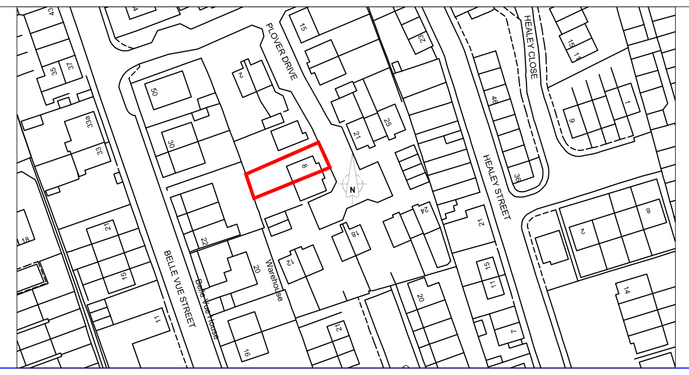

SITE LOCATION PLAN
SCALE 1:1250

Revisions		Planning Application for:
Date	Aug 2020	Single–Storey Rear Extension 8 Plover Drive, Batley
		Drawing Title: Existing Plans and Elevations
		Drawing No: S01 — Rev
		Scale: As shown — Paper Size: A1