

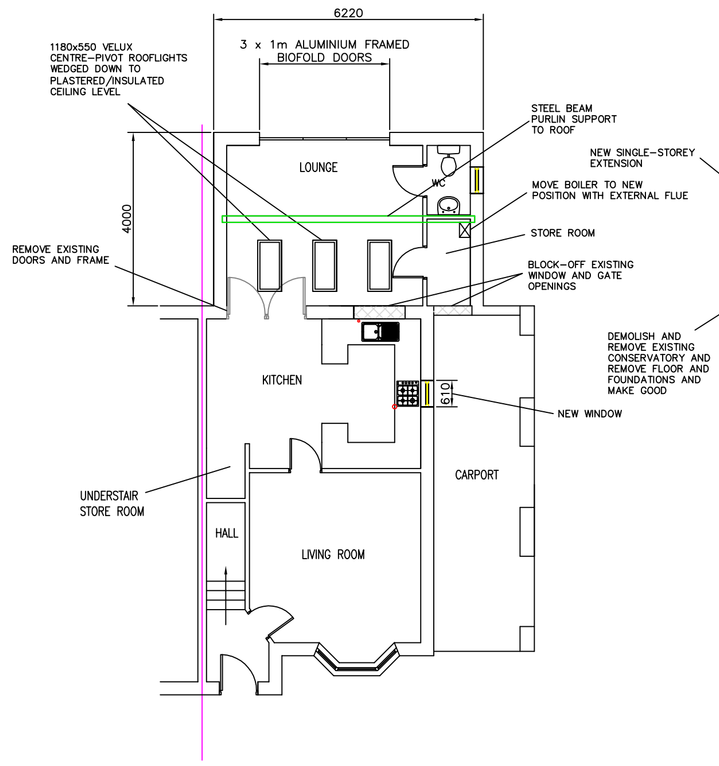



PROPOSED GROUND FLOOR PLAN
SCALE 1:100

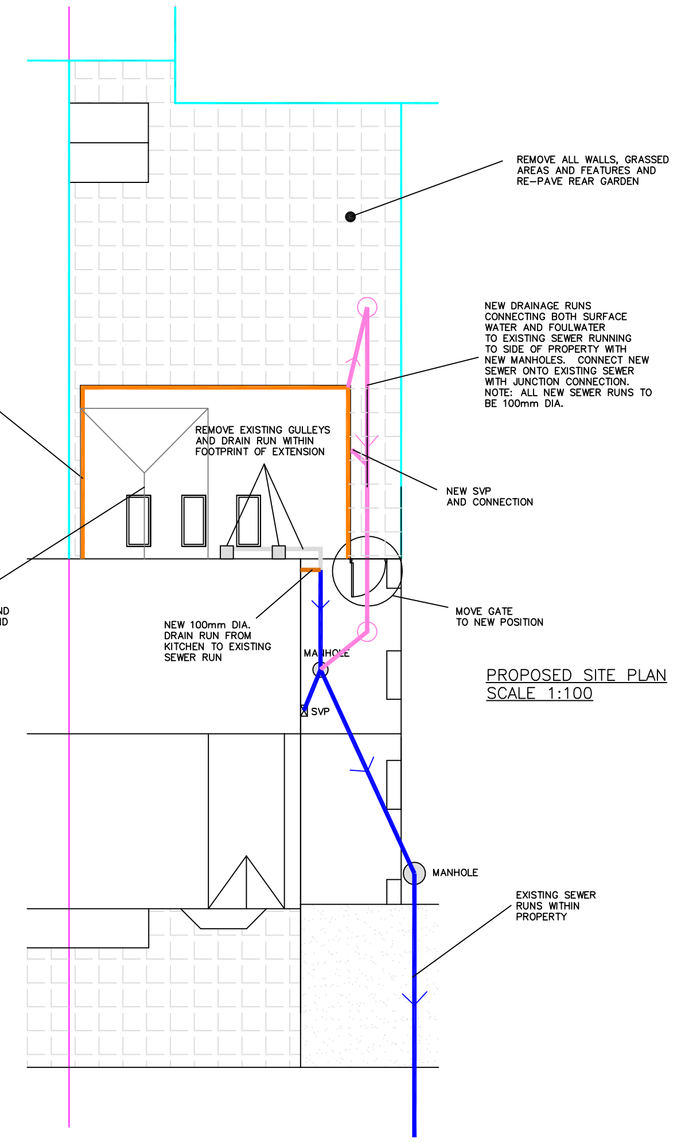


PROPOSED SITE PLAN
SCALE 1:100

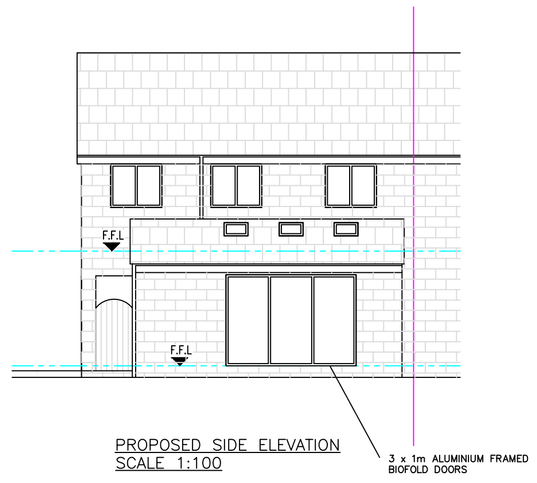

PROPOSED SIDE ELEVATION
SCALE 1:100

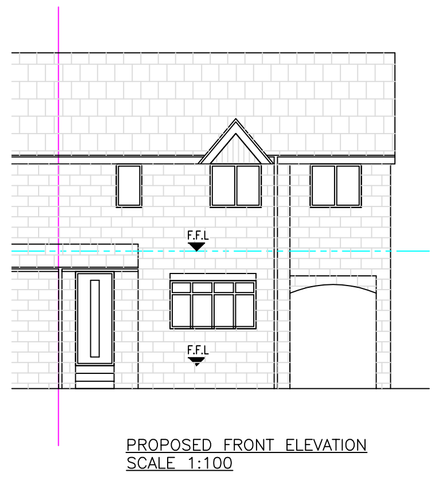

PROPOSED FRONT ELEVATION
SCALE 1:100

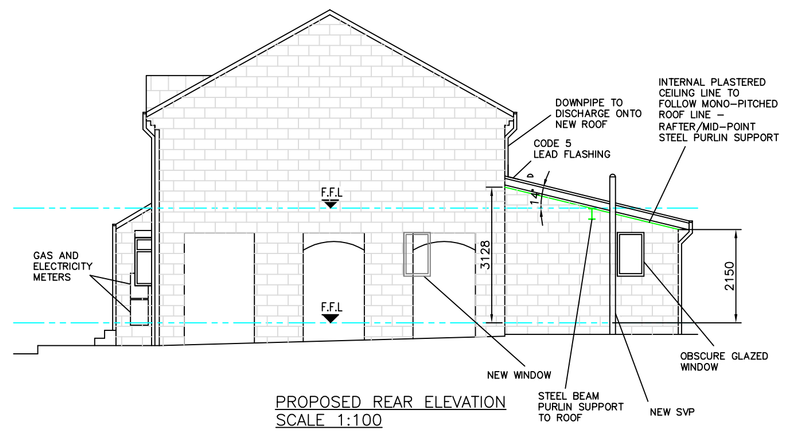

PROPOSED REAR ELEVATION
SCALE 1:100

NOTE:

EXTENSION

WALL CONSTRUCTION - EXTERNAL LEAF TO BE BRICKWORK TO MATCH EXISTING AND INTERNAL LEAF TO BE BLOCKWORK.

ROOF CONSTRUCTION - MONO-PITCHED TRUSS RAFTER ROOFS WITH INTERLOCKING LOW-PITCHED FORTICRETE CENTURION CONCRETE ROOF TILES.

FLOOR CONSTRUCTION - INTERNAL FLOOR TO BE SUSPENDED TIMBER CONSTRUCTION.

NOTE:

ALL EXISTING AIR BRICKS/VENTS ON EXTERNAL WALL TO BE EXTENDED FROM EXISTING EXTERNAL WALL OF PROPERTY TO EXTENSION WALL USING TELESCOPIC VENTS

NOTE - THIS DRAWING IS FOR PLANNING PURPOSES ONLY - FURTHER DETAILED DRAWINGS WILL BE REQUIRED AS PART OF A BUILDING REGULATIONS APPLICATION.

NOTE - DO NOT SCALE OFF DRAWING. DIMENSIONS TO BE CONFIRMED ON SITE

ALL DIMENSIONS IN MM

NOTE - THIS DRAWING IS TO BE READ IN CONJUNCTION WITH DRAWING NO. S03 - WORK SPECIFICATION

Revisions		Planning Application for:
Date	Aug 2020	Single-Storey Rear Extension 8 Plover Drive, Batley
		Drawing Title: Proposed Plans and Elevationsion
		Drawing No: S02 — Rev
		Scale: As shown — Paper Size: A1