

IF IN ANY DOUBT PLEASE ASK THE ARCHITECT FOR CLARIFICATION.

DO NOT SCALE FROM DRAWING. ALL DIMENSIONS TO BE CHECKED ON SITE


THE COPYRIGHT FOR THESE DRAWINGS REMAINS THE PROPERTY OF THE ARCHITECT, THEY MUST NOT BE REPRODUCED IN ANY WAY WITHOUT THE ARCHITECTS PRIOR WRITTEN CONSENT.

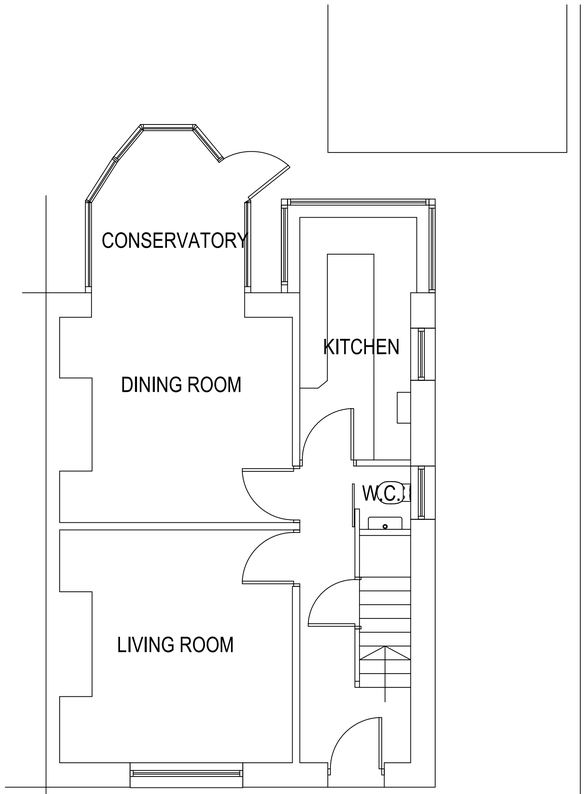

EXISTING GROUND FLOOR PLAN

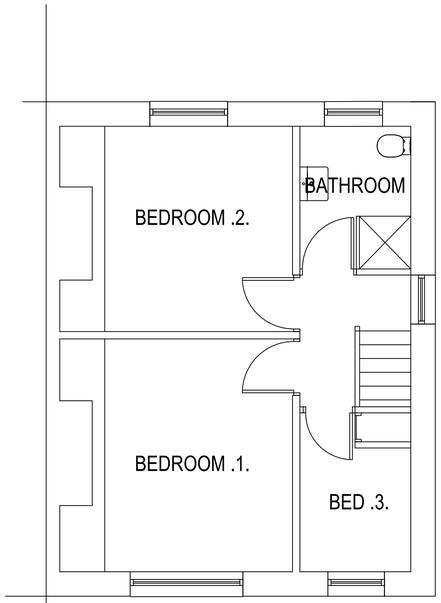

EXISTING FIRST FLOOR PLAN

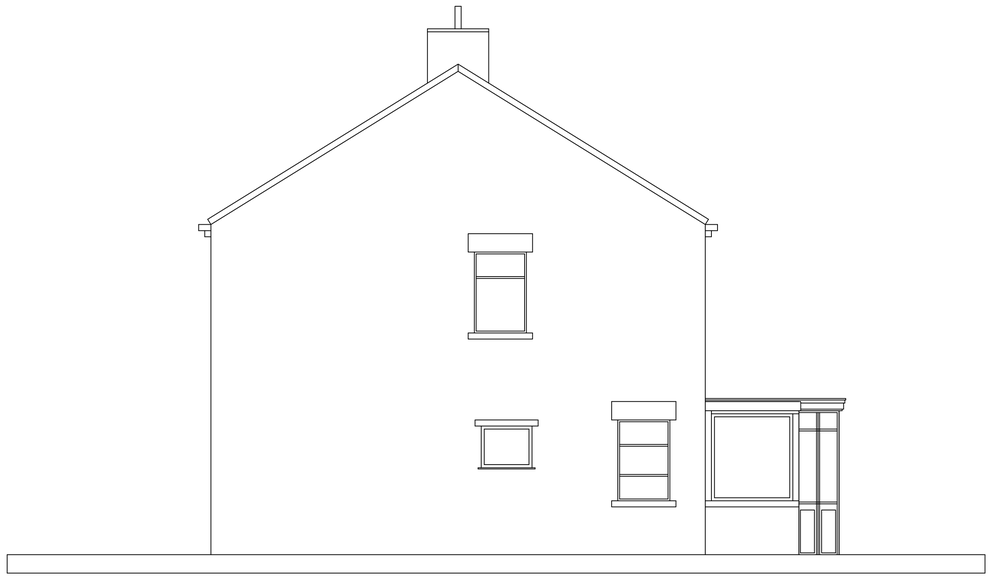

EXISTING GABLE ELEVATION



EXISTING FRONT ELEVATION



EXISTING REAR ELEVATION

NORTHERN
DESIGN
PARTNERSHIP
Chartered Architects

THE CHAPEL
MILLMOOR ROAD
MELTHAM
HUDDERSFIELD HD9 5JU
TELEPHONE (01484) 854848
FAX (01484) 854949

CLIENT
PAULINE OLLIVIER

PROJECT
PROPOSED EXTENSIONS AND ALTERATIONS
71 KAYE LANE ALMONDBURY

DRAWING TITLE
EXISTING PLANS AND ELEVATIONS

Rev.	Notes	Date	Drawn
*	*	*	*

SCALE 1:50 AT A1 | 10/20 | A.D.

PROJECT No.	DRAWING No.	Rev.
2091	01	-