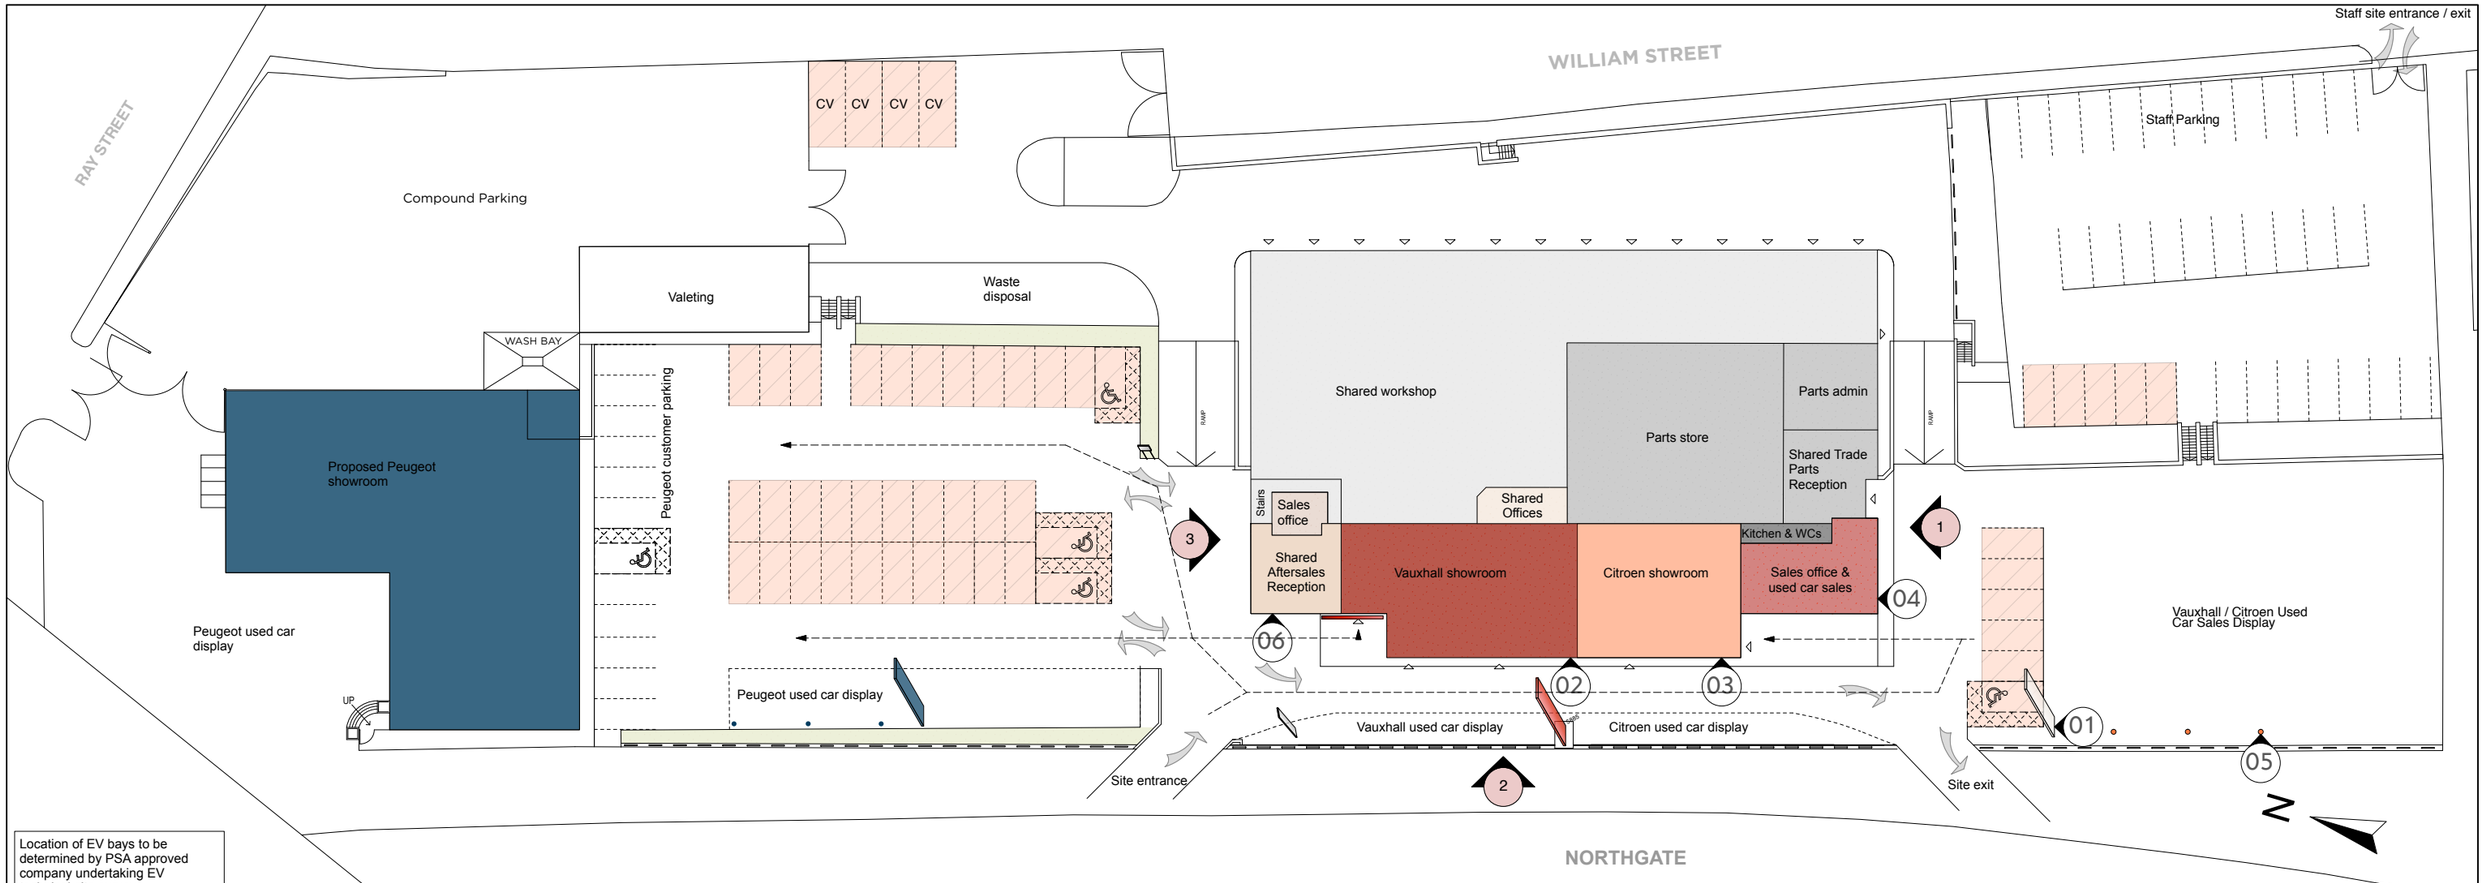


CITROEN CORPORATE IDENTITY ELEMENTS

TOTEMS

01		Illuminated totem 6000 mm high	1No.

CHEVRONS AND CITROEN LETTERS

02	CITROËN	Illuminated Chevrons 900mm high	Illuminated Citroen letters 319 mm high	1No.

DEALER NAME LETTERS

03	DEALER NAME	Illuminated Retailer name 233 mm high	1No.	Approved Dealer name text	PERRYS

MULTI-BRAND AUTHORISED REPAIRER BADGE SIGNS

04		**CITROEN** Illuminated badge sign 1000mm x 1000mm	1No.

FLAGS

05		**Citroen flags** Displayed in groups of three	3No.

PSA MULTI-BRAND AR CORPORATE IDENTITY ELEMENTS

AUTHORISED REPAIRER & RETAILER NAME SIGN

06	**SERVICE RECEPTION** **PERRYS** Illuminated signs	1No.	Approved Multi-brand Retailer Name	**PERRYS**

Satellite view (no scale)



Drawing key

Shared customer parking bays

Elevation mark

Refer to these marks when cross referencing between exterior plan view and exterior elevation view drawings

Client path

Signage text and arrows to be confirmed with Vauxhall's approved signage supplier

Exterior site plan drawing to be read in conjunction with Exterior visual drawing

General notes

The Retailer is responsible for the following items:

- where new totems, entrance statement or lawn directional signs are to be installed, concrete foundations are to be provided. Retailer to liaise with approved signage supplier regarding requirements

To adhere to Citroen & Vauxhall standards the Retailer must provide hard standing space suitable for parking cars with the bay size 2500 x 5000 mm spaces clearly marked out as customer use as follows:

- 6No. Vauxhall sales customer parking bays
- 3No. Citroen sales customer parking bays
- 36No. shared service customer parking bays (3No. for each workshop bays based on total No. of shared bays)
- 4 No. CV service customer parking bays, 7000mm x 3000mm (2 No. for each workshop bay).
- Location of Vauxhall EV bays to be determined by PSA approved company undertaking EV technical site surveys.

The above parking bays include 3No. disabled parking bays.

Customer parking indicated on this plan complies with Citroen & Vauxhall standards.

Revision	Date	Initial	Amendment
A	07.09.20	GY	- Client path added, showroom division updated, totem relocated to allwo for new Peugeot totem

Notes

No dimensions are to be scaled from this drawing. The contractor / manufacturer is responsible for checking all dimensions and querying any discrepancies.

This drawing is the property of Bisset Adams Ltd.

Copyright is reserved by Bisset Adams Ltd. and the drawing is issued on condition that it is not copied, reproduced, retained or disclosed to any unauthorised person, either wholly or in part, without written consent.

Client name	Citroen
Project title	Perrys, Huddersfield
Drawing name	Exterior site plan
Scale	1:250 @ A1
Status	Design Intent
Date	15 07 20
Drawn	GY
Drawing	CI002_011 001
Revision	A

+44(0)20 7250 0440
www.bissetadams.com
info@bissetadams.com
The Clubhouse
17-21 Wenlock Road
London N1 7GT

BISSET ADAMS