

1 - View from Riley Lane



2 - View from Riley Lane




3 - View from property 1 on Netherfield Close



4 - View from Netherfield Close



5 - View from rear of the gate

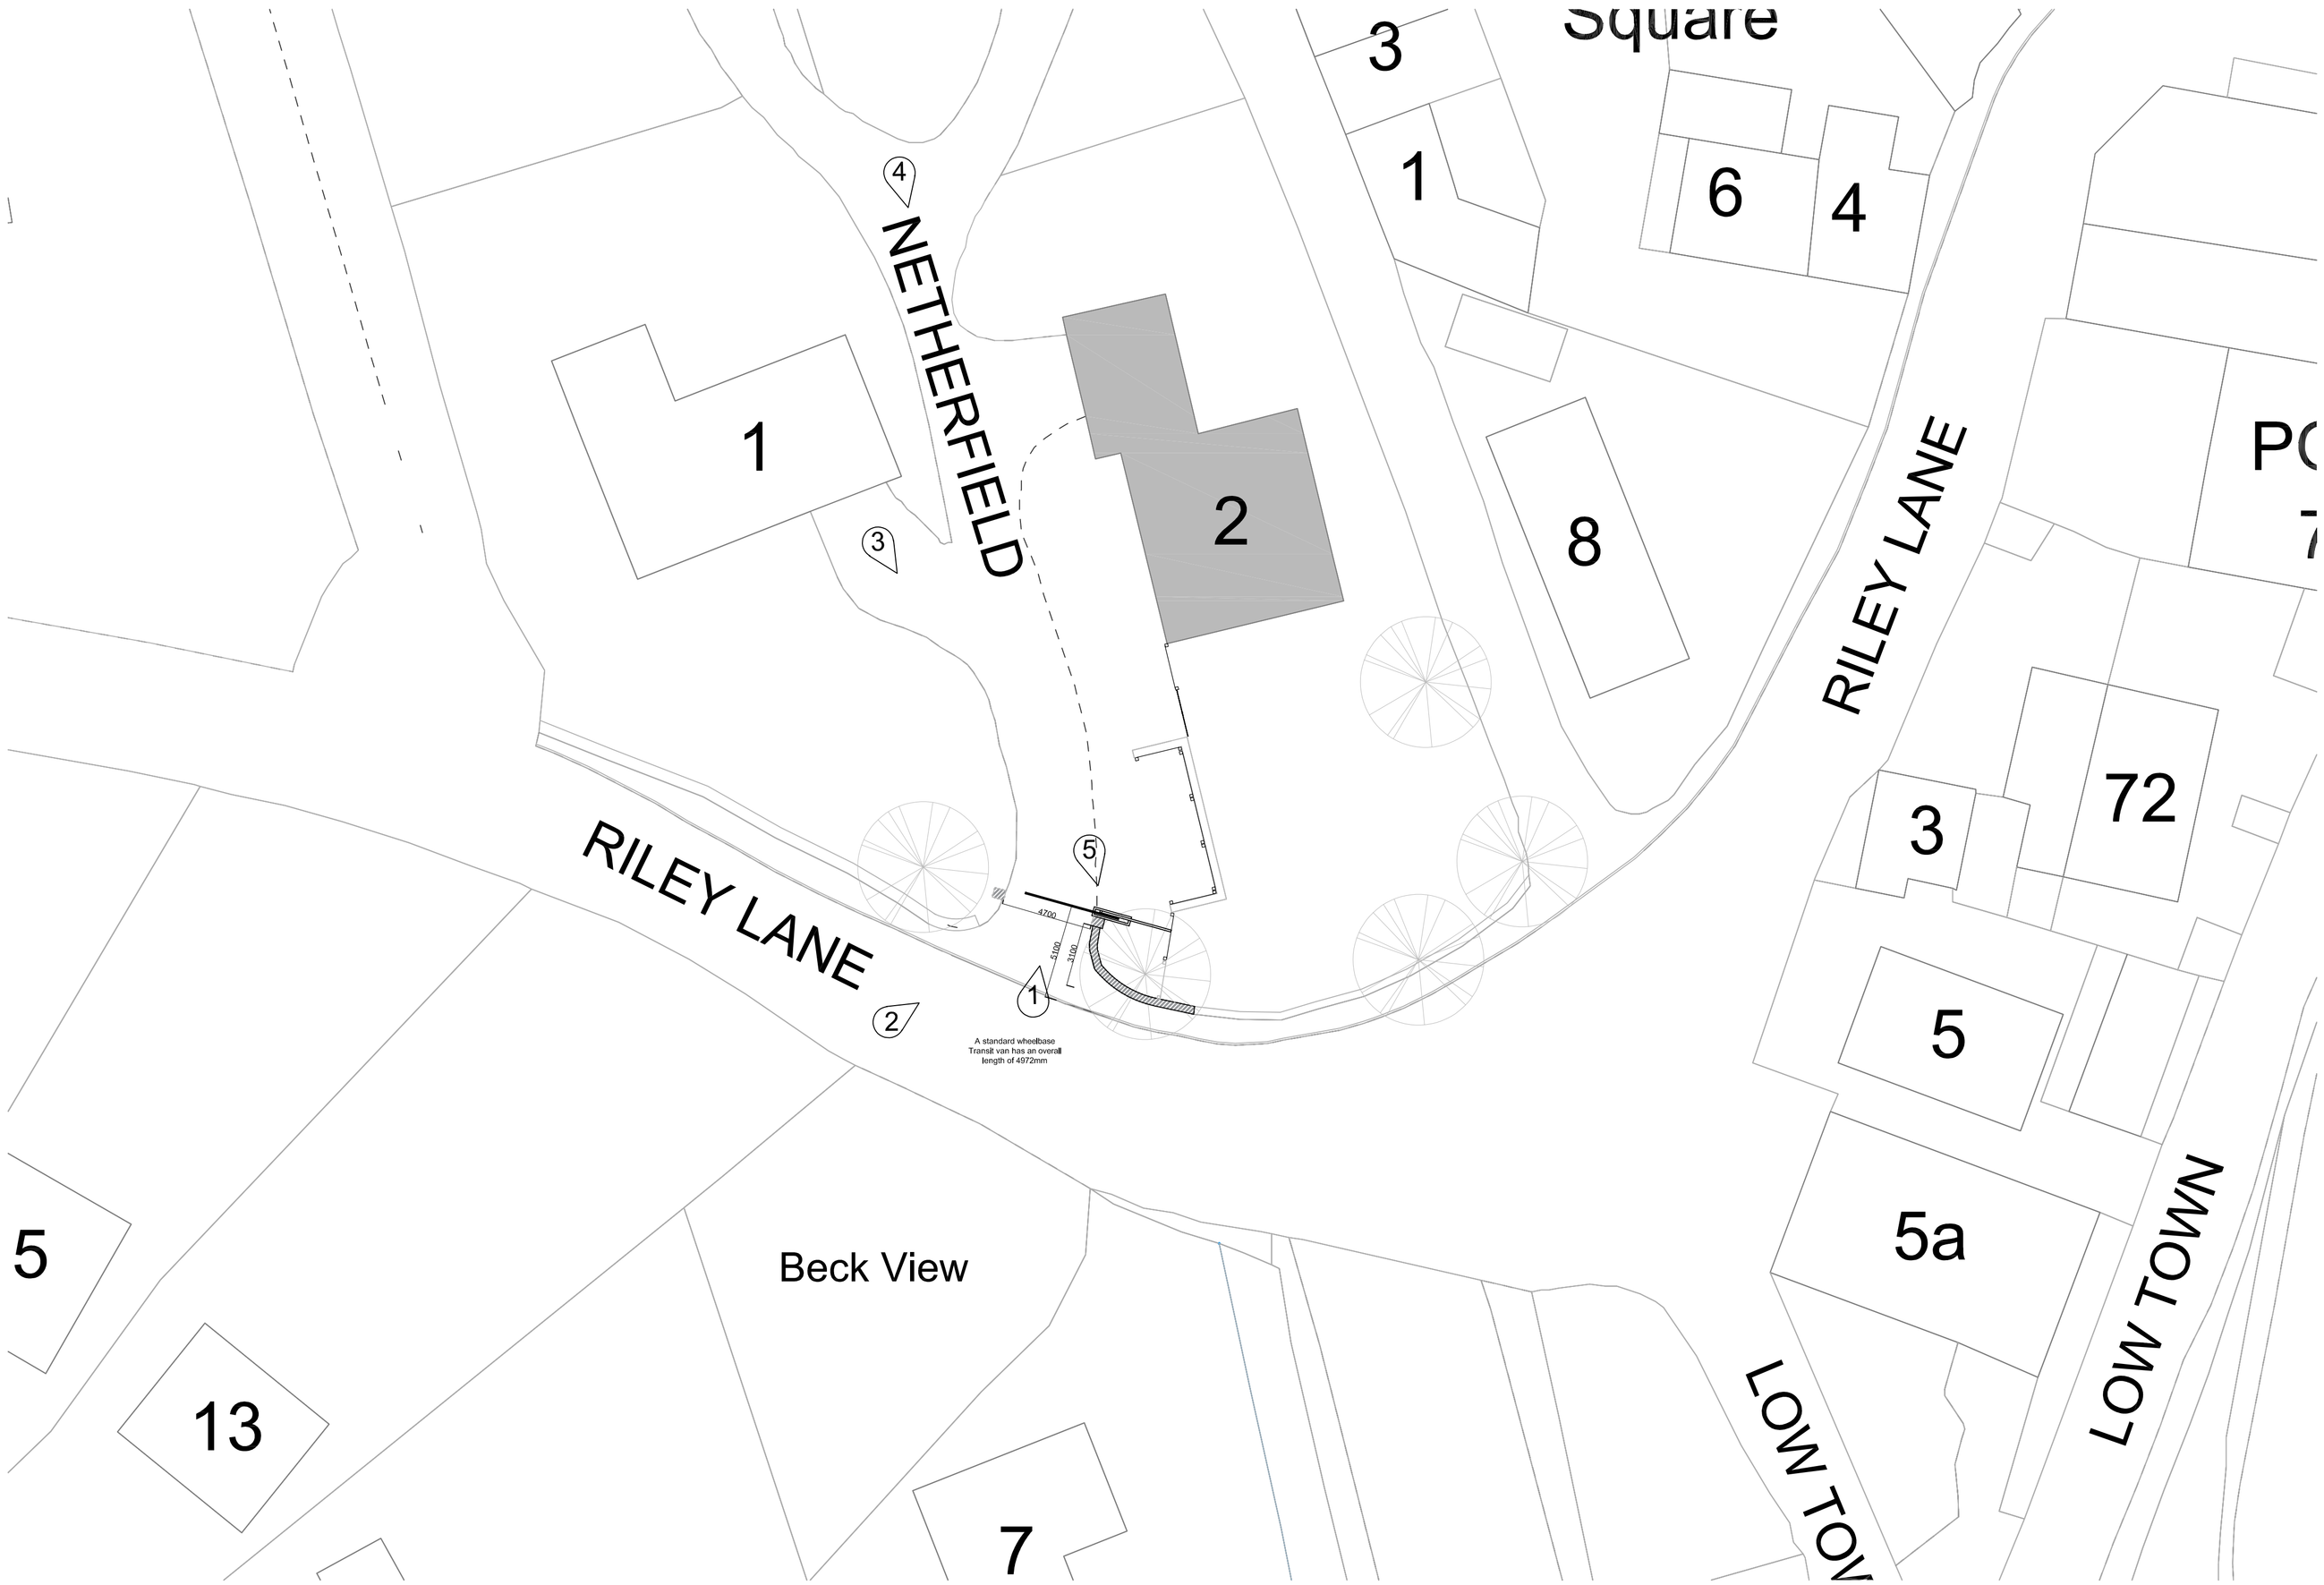

PROPOSED SITE PLAN
1:200

P01 - Dimension and note added

JOB TITLE
NETHERFIELD CLOSE,
KIRKBURTON,
HUDDERSFIELD,
WEST YORKSHIRE

DRAWING TITLE
PROPOSED SITE PLAN

techhaus
STUDIO

Holmfirth HD9
West Yorkshire

SCALE	1:200	DRAWING NUMBER	90-003
DATE	JAN 2021		
DRAWN BY	GZ		

DO NOT SCALE FROM THIS DRAWING.
THIS DRAWING IS THE PROPERTY OF techhaus Studio &
IS COPYRIGHT PROTECTED