

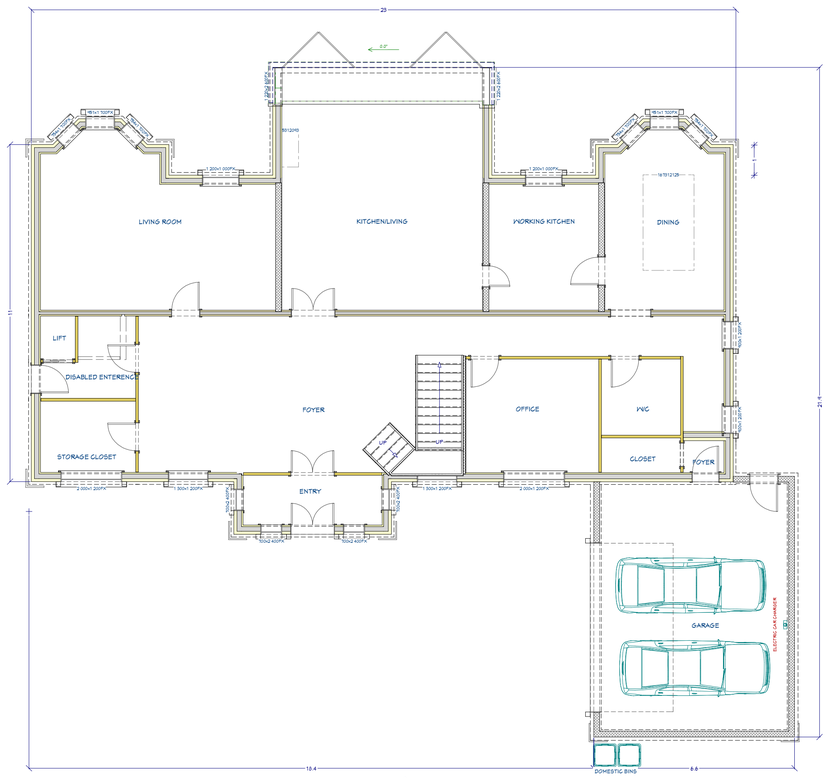


Ground Floor

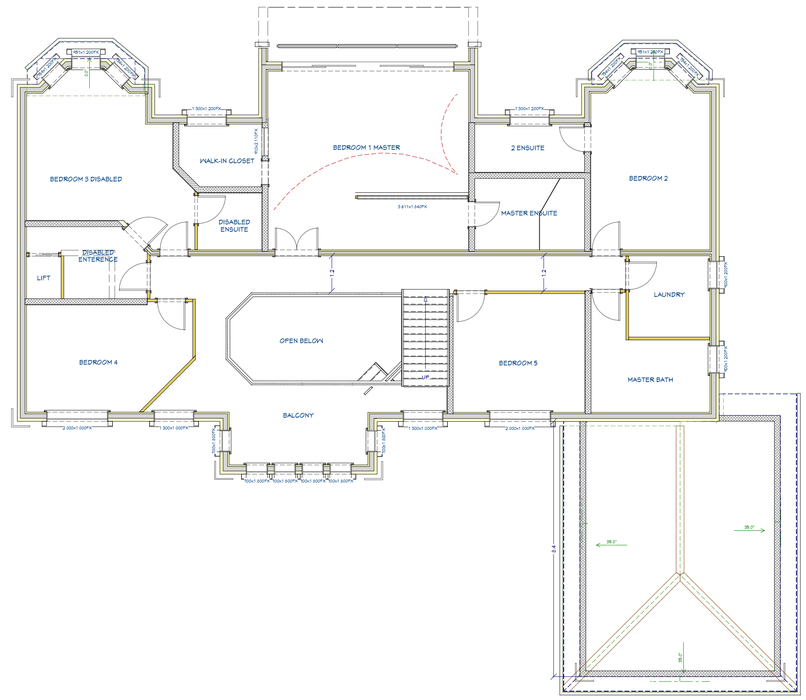

First Floor

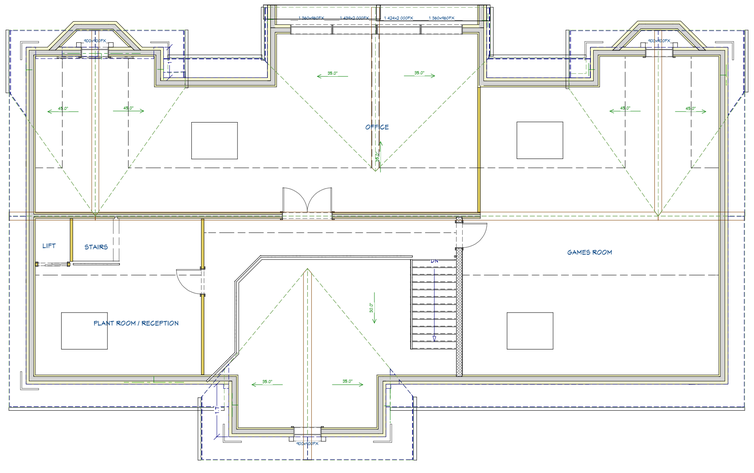

Second Floor

REVISION TABLE

NUMBER	DATE	REVISED BY	DESCRIPTION

SHEET TITLE: FLOOR PLANS

PROJECT DESCRIPTION: 29 GERNHILL AVENUE HUDDERSFIELD HD2 2HR

DRAWINGS PROVIDED BY: MOHAMMED IQBAL

DATE: 27/04/2021

SCALE: 1:100@A1

SHEET: A1

P-1