
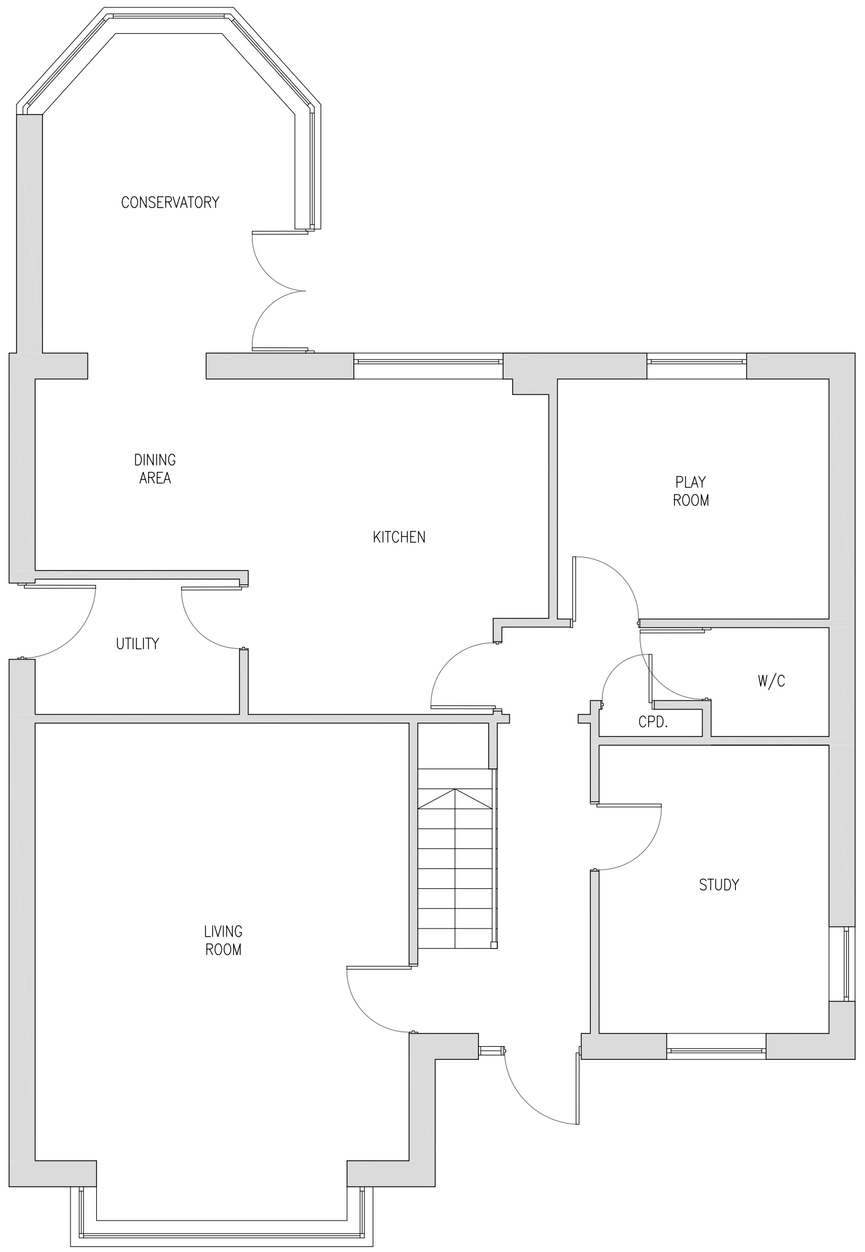




EXISTING GROUND FLOOR PLAN
SCALE 1:50

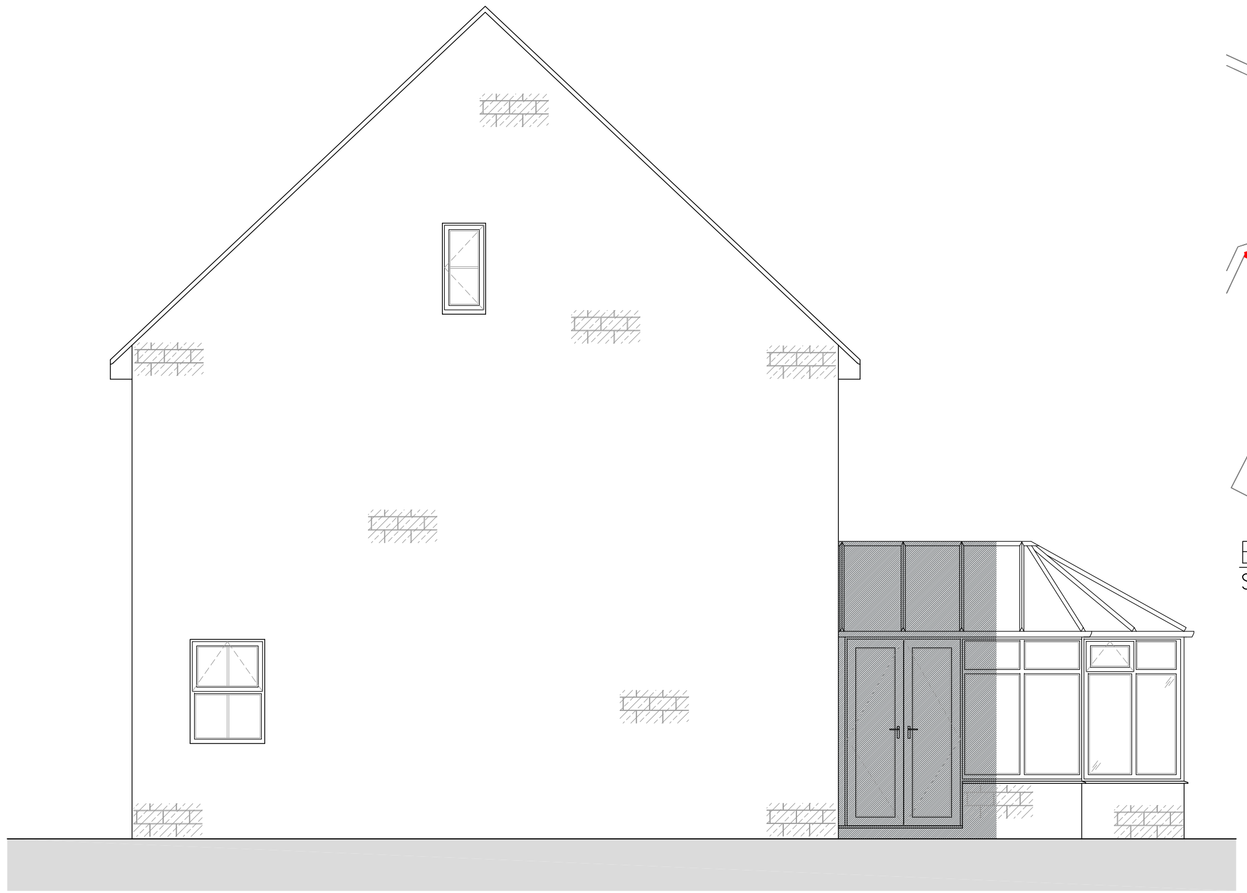


EXISTING SOUTH EAST FACING ELEVATION
SCALE 1:50

EXISTING MATERIALS

| | | |
|---|---|---|
| • MASONRY | – | NATURAL COURSED STONE |
| • ROOF TILES | – | CONCRETE TILES |
| • DOORS | – | WHITE PVCu |
| • WINDOWS | – | WHITE PVCu |
| • RAINWATER GOODS | – | BLACK PVCu |
| • FASCIA's & SOFFIT | – | WHITE PVCu |

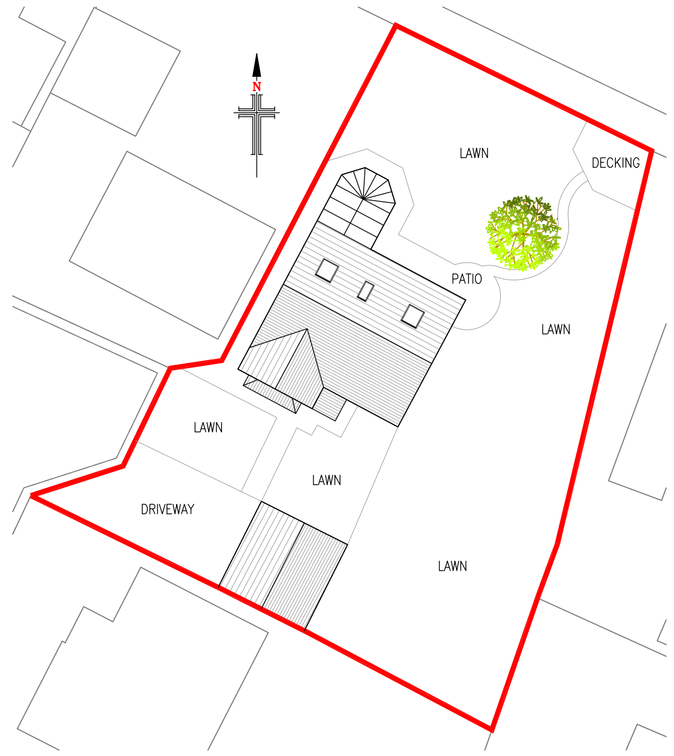


EXISTING SITE PLAN
SCALE 1:250

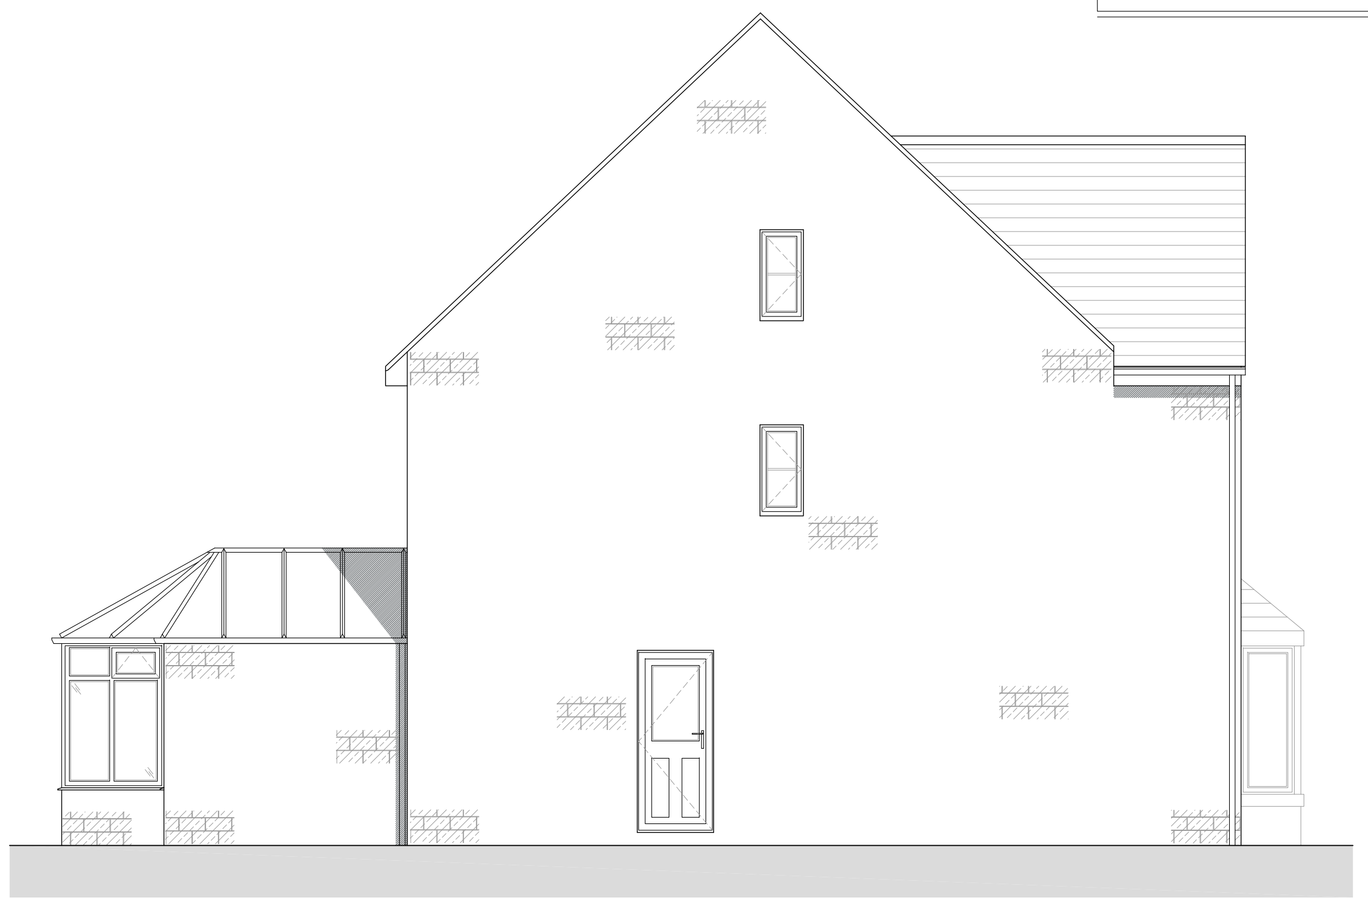

EXISTING NORTH WEST FACING ELEVATION
SCALE 1:50



EXISTING NORTH EAST FACING ELEVATION
SCALE 1:50

10 0 10 20 50 100mm NATURAL SCALE

THANK YOU NHS

NOTES

1. No dimensions to be scaled. IF IN DOUBT ASK.

2. All dimensions must be checked and verified on site by the Contractor prior to the commencement of works and Hinchliffe Architecture & Design Ltd. to be notified of any discrepancies.

3. The copyright of these drawings remains the property or Hinchliffe Architecture & Design Ltd. They must not be reproduced in any way without prior written consent from the originator (Hinchliffe Architecture & Design Ltd.)

| Rev. | Date | Description |
|---|---|---|

Status
LAWFUL DEVELOPMENT

hinchliffe
architecture & design
Hinchliffe A&D
24 Carr View Road
Hepworth
Holmfirth
West Yorkshire
HD9 1HX
07921 907 162
01484 520 764
info@hinch-architecture.co.uk
www.hinch-architecture.co.uk

Client
MR & MRS MOORE

Project
55 BIRKHEAD CLOSE
HIGHBURTON
HUDDERSFIELD
HD8 0GR

Drawing Title
EXISTING FLOOR PLANS, ELEVATIONS & SITE PLAN

| Scale (at A1) | Date |
|---|---|
| AS SHOWN | 11.02.2021 |

| Drg. no. | Rev. |
|---|---|
| 014–21–PL01 | |

ORIGINAL DRAWING SIZE 841 x 594