west elevation

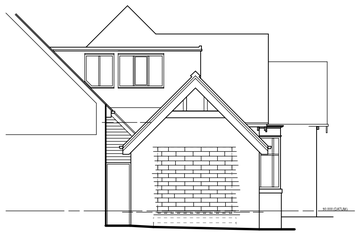

north elevation

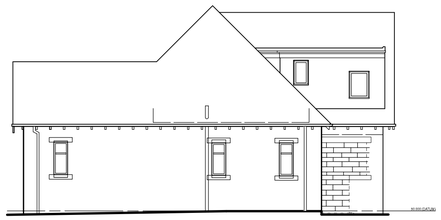

south elevation

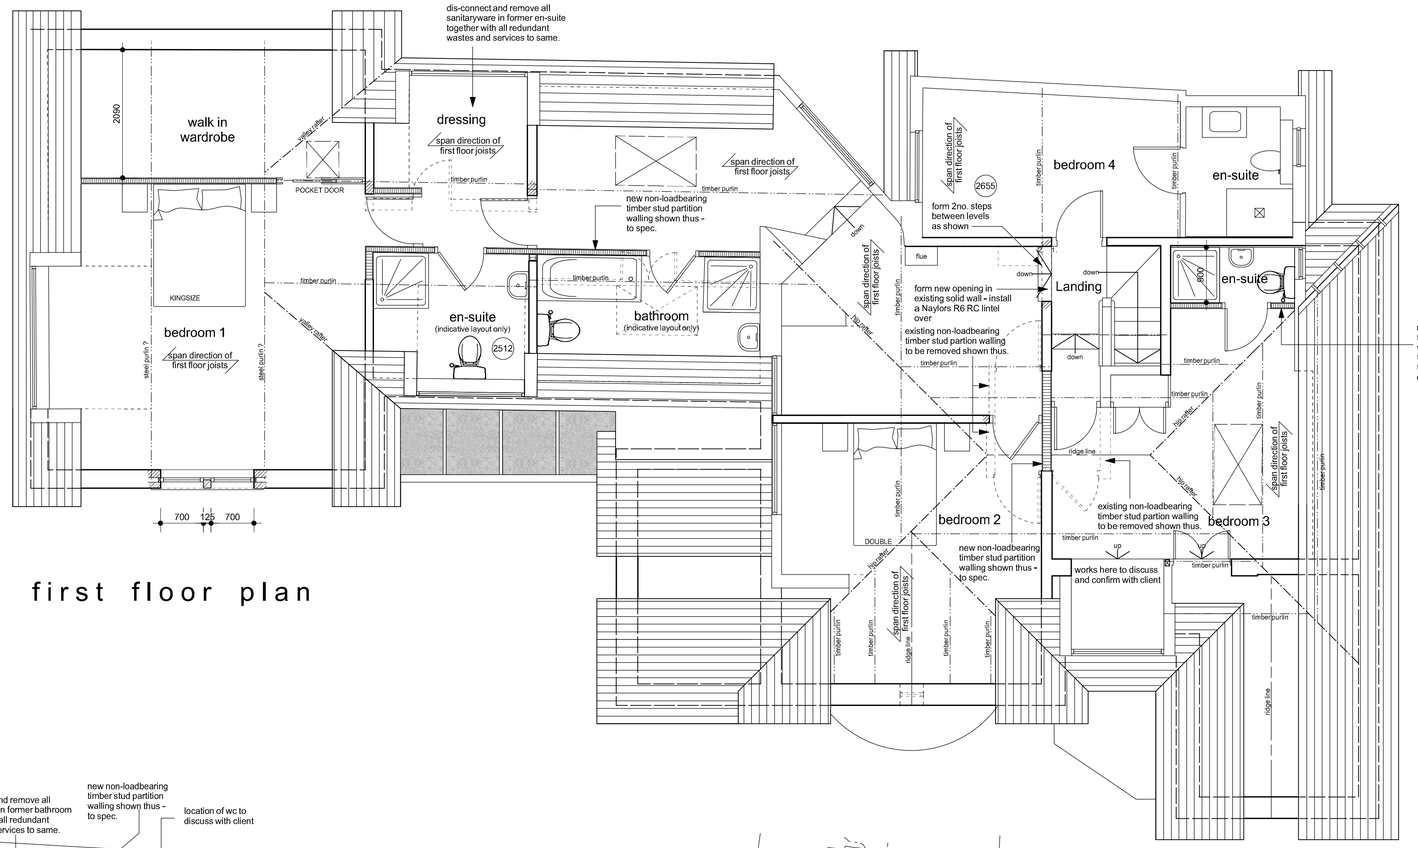

first floor plan

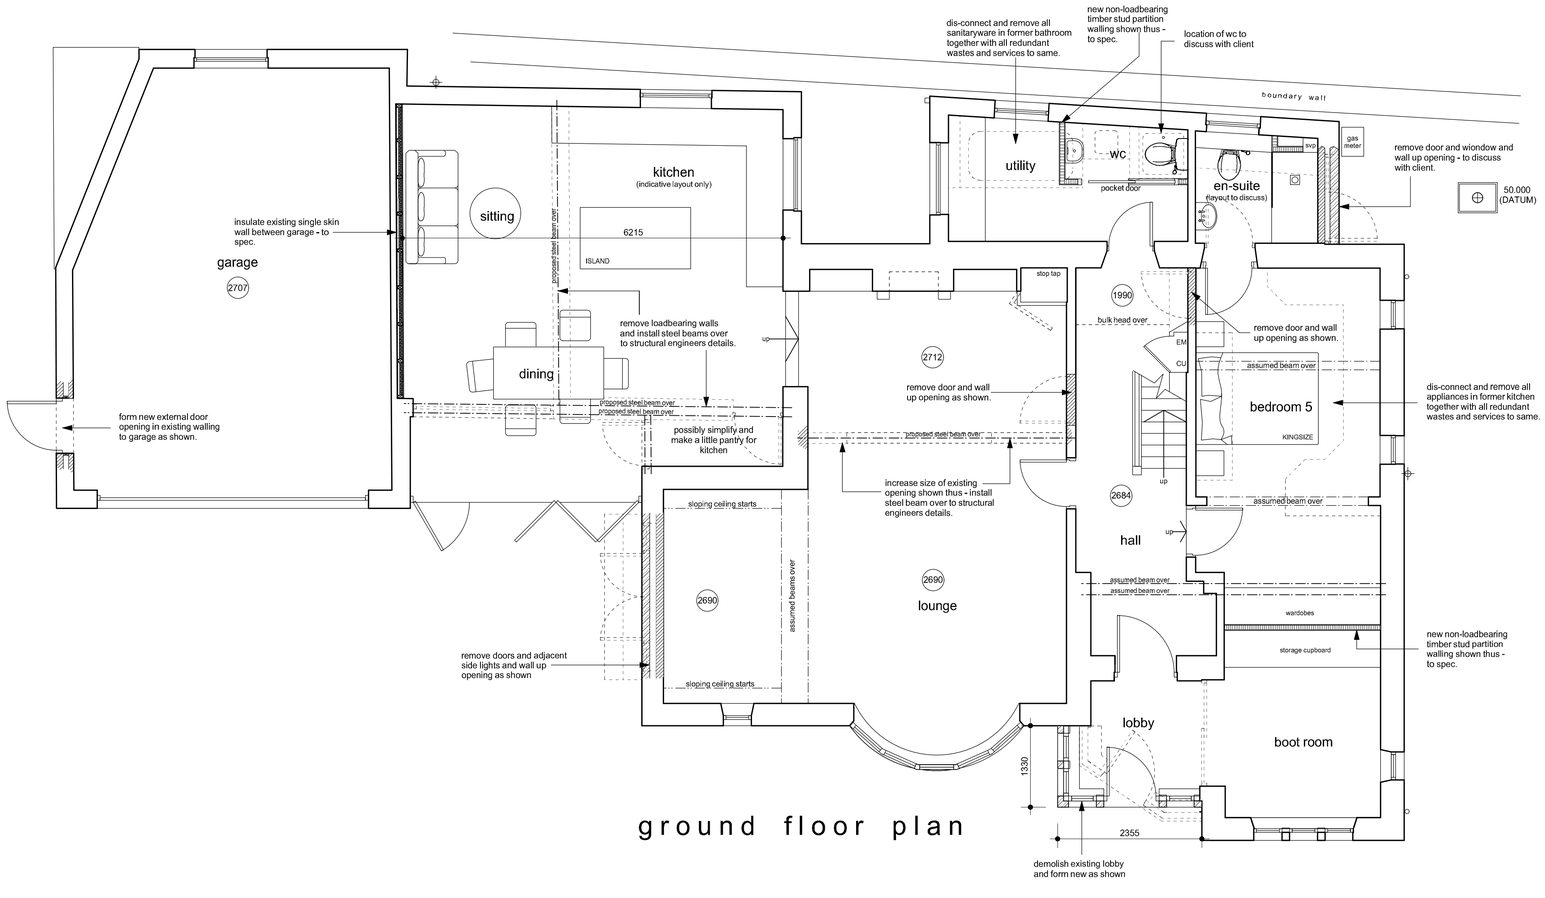

ground floor plan

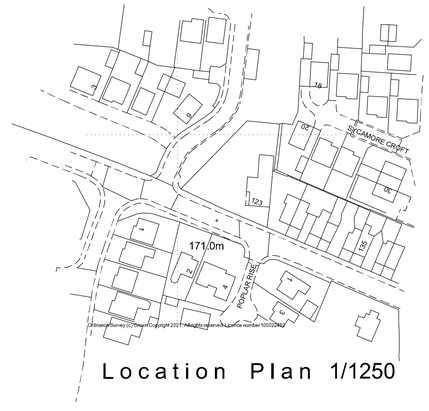

Location Plan 1/250

Notes:
This drawing has been prepared specifically for the purpose of Planning Permission (where appropriate) & Building Regulation Approval. Valley Properties accept no liability for errors or omissions. The drawing may be used for estimating purposes, but the Principal Contractor must cost fully from a site investigation. The Contractor is responsible for checking site dimensions, materials etc., and all building work, such work being checked by Building Control on site, as may be appropriate. Valley Properties disclaim any liability for works carried out.

Revisions:
Rev.A
Rev.B
Rev.C
Rev.D
Rev.E

VALLEY PROPERTIES
ARCHITECTURAL DESIGN SERVICES
7 Holmfirth Road
Meltham
Holmfirth HD9 4AA
Tel: 01484 854100 Mob: 07769736142
E-mail: vproperties@supanet.com

Client Details
Simon Hepworth

Project Title
Proposed extensions, alterations and improvements
at Top Lodge
123 Commercial Road
Skelmanthorpe
Huddersfield

Drawing Title
Planning Drawing

Scale.	Drawing Number	Rev.	Date Drawn	Drawn By
1/50 & 1/100	2023/073/03		April 2021	Andrew Smith