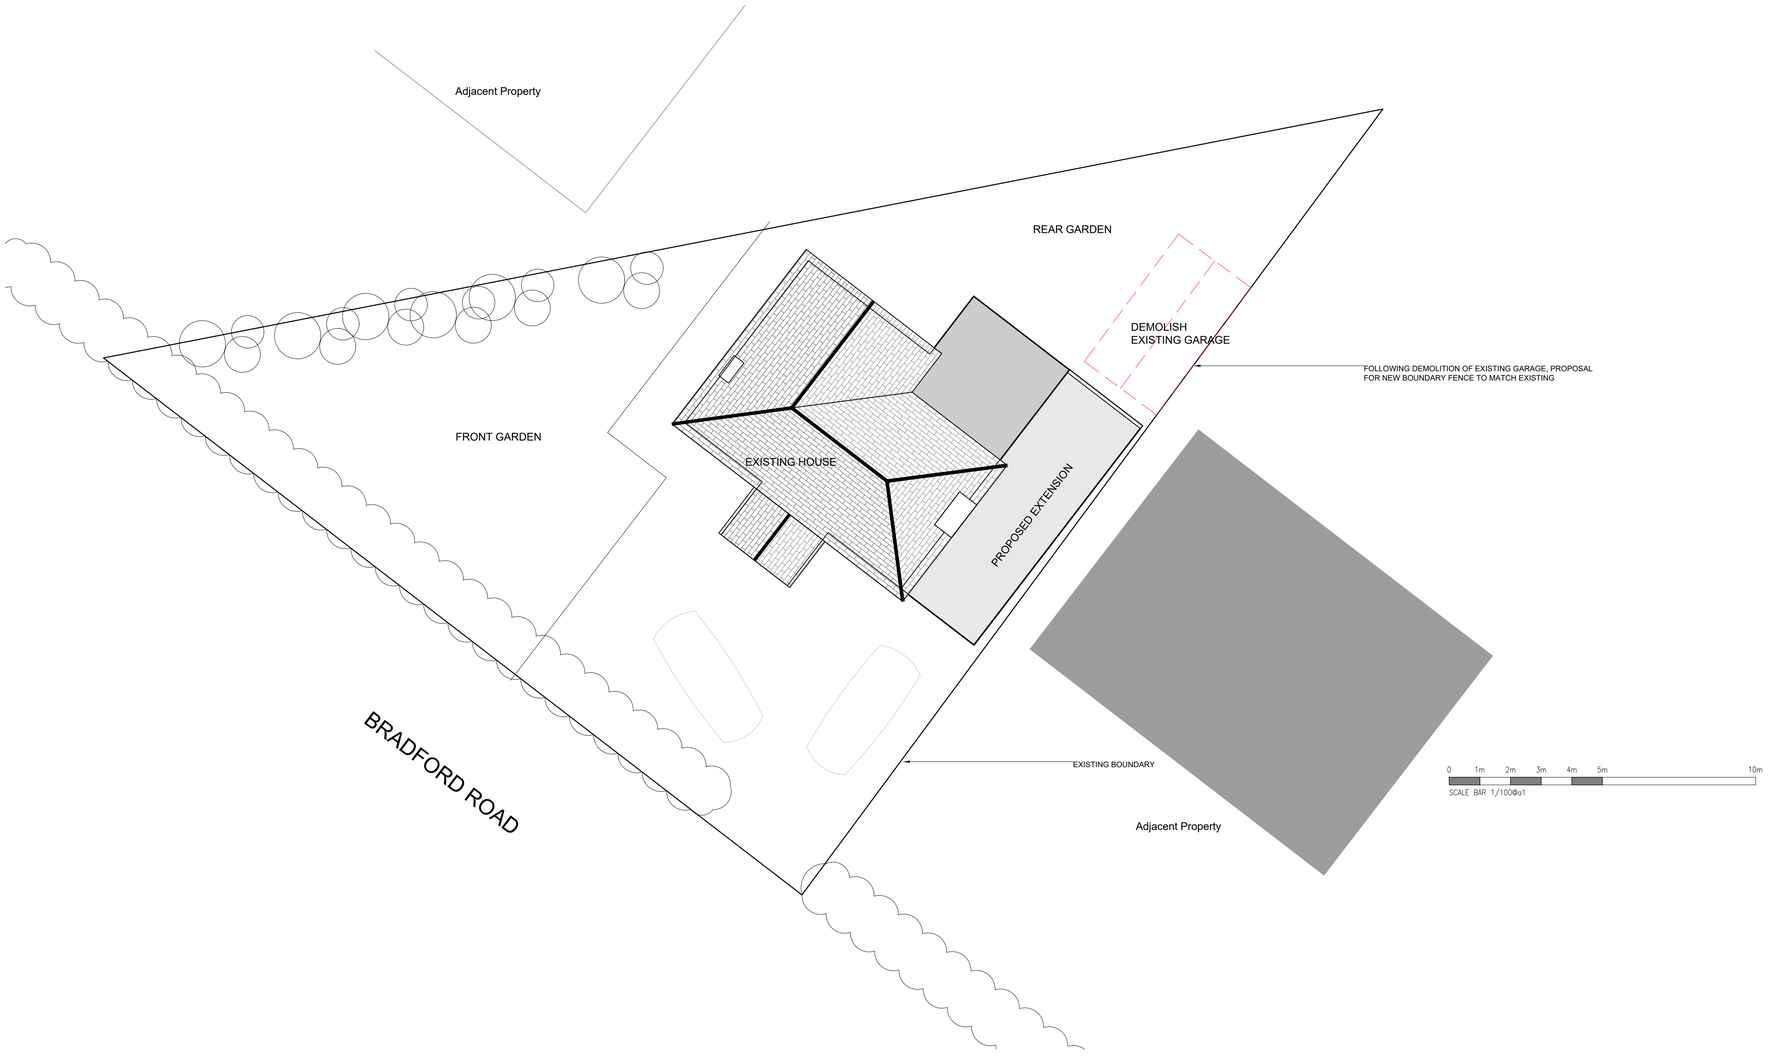


PROJECT HOUSE EXTENSION BRADFORD ROAD BIRSTALL		STAGE PLANNING		
		SCALE 1:100@A1	JOB No. 1006	DWG No. A(PL)-001	REV. -
TITLE Site Plan Proposed		DRAWN RF	CHECKED _	DATE 06-04-21	