Proposed Ground Floor Plan
Scale 1:50

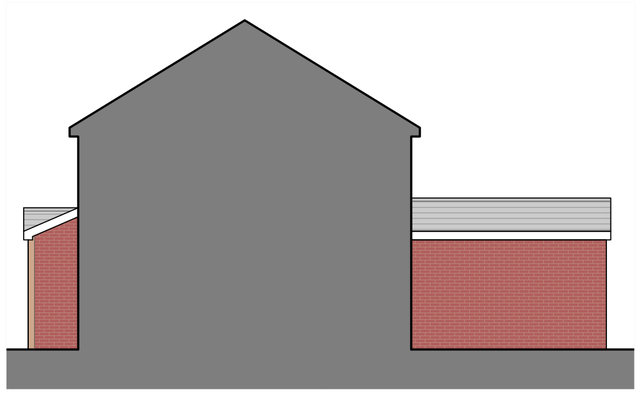

Proposed Side Elevation (1)
Scale 1:100

Proposed Rear Elevation
Scale 1:100

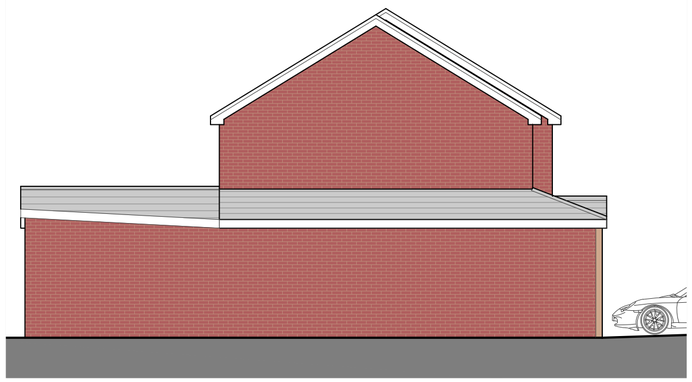

Proposed Side Elevation (2)
Scale 1:100

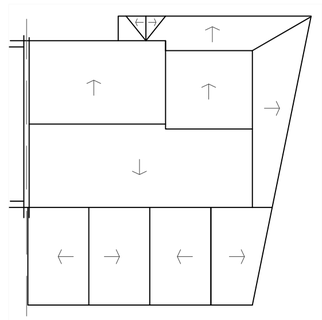

Proposed Roof Plan
Scale 1:200

LIVING SPACE ARCHITECTURE

Head Office: Suite 15, Business Development Centre, Eanam Wharf, Blackburn, BB1 5BL

T 01254 503200 (Blackburn)
T 01924 692090 (Dewsbury)

E hello@livingspacearchitecture.co.uk **W** www.livingspacearchitecture.co.uk

CLIENT	Mr M Kathrada		
ADDRESS	32 Solway Road, Batley		
PROJECT	Proposed Rear Single Storey Extension		
REVISION DATE	-- / -- / ----	**REVISION**	-
DRAWING ISSUE	Planning Application		

DRAWN BY	EK
CHECKED BY	EK
SCALE	SEE DWG
DRAWING NO.	003 - A2
JOB NO.	21 - 0133
ISSUED DATE	11 - 05 - 2021

TITLE Proposed GF Plan and Elevations

This drawing is the copyright of Living Space Architecture and no reproduction is allowed without prior permission. It is not to be used by any third parties for any purposes without the express permission of Living Space Architecture. All Drawings must be checked and verified prior to commencement of work on site. All dimensions are in millimeters, unless otherwise stated. Anyone using this drawing is to check all dimensions on site prior to carrying out work or ordering of materials. DO NOT SCALE FROM THIS DRAWING.