

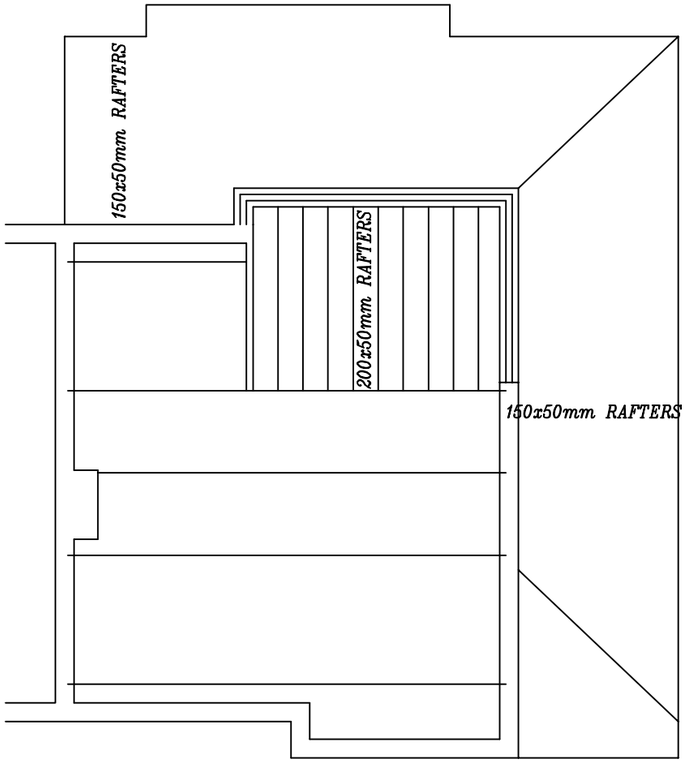


PROPOSED ROOF PLAN

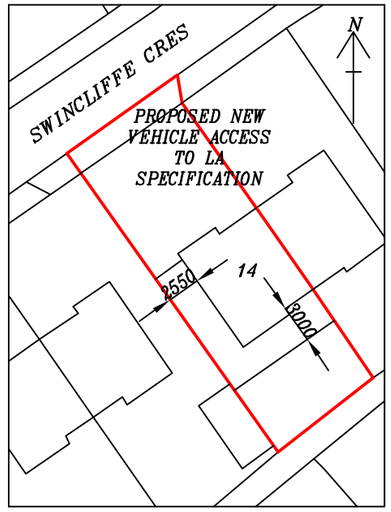

SITE PLAN
SCALE: 1:500

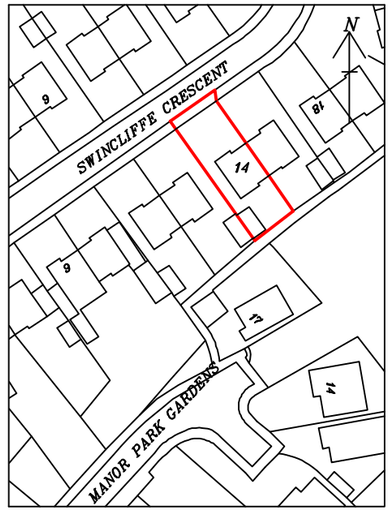

LOCATION PLAN
SCALE: 1:1250

PROPOSED 2-STOREY REAR EXTENSION, 1-STOREY SIDE EXTENSION & NEW VEHICLE ACCESS AT 14 SWINCLIFFE CRESCENT, GOMERSAL, CLECKHEATON, BD19 4BD, FOR MR GORJI

SCALE: 1:100(A3)	DATE: MAY 2021	DRAWN BY: ZESHAN KHAWAJA
PLANNING/BUILD REGS		DRAWING NUMBER: 21/2683/G4

Khawaja
PLANNING SERVICES
TEL: 01274 618780 MOB: 07956 184960