


Architects are to be notified of any discrepancies.
Contractors must check all dimensions on site.
This drawing is subject to copyright laws and is for use on this project only.
This drawing is to be used solely for the information as titled only.
For further information refer to the latest revision of any cross referenced drawings.
To be read in conjunction with relevant design standards/protocols

This is a colour drawing. In order to ensure any subsequent reproduction is viewed correctly it should be printed in full colour.

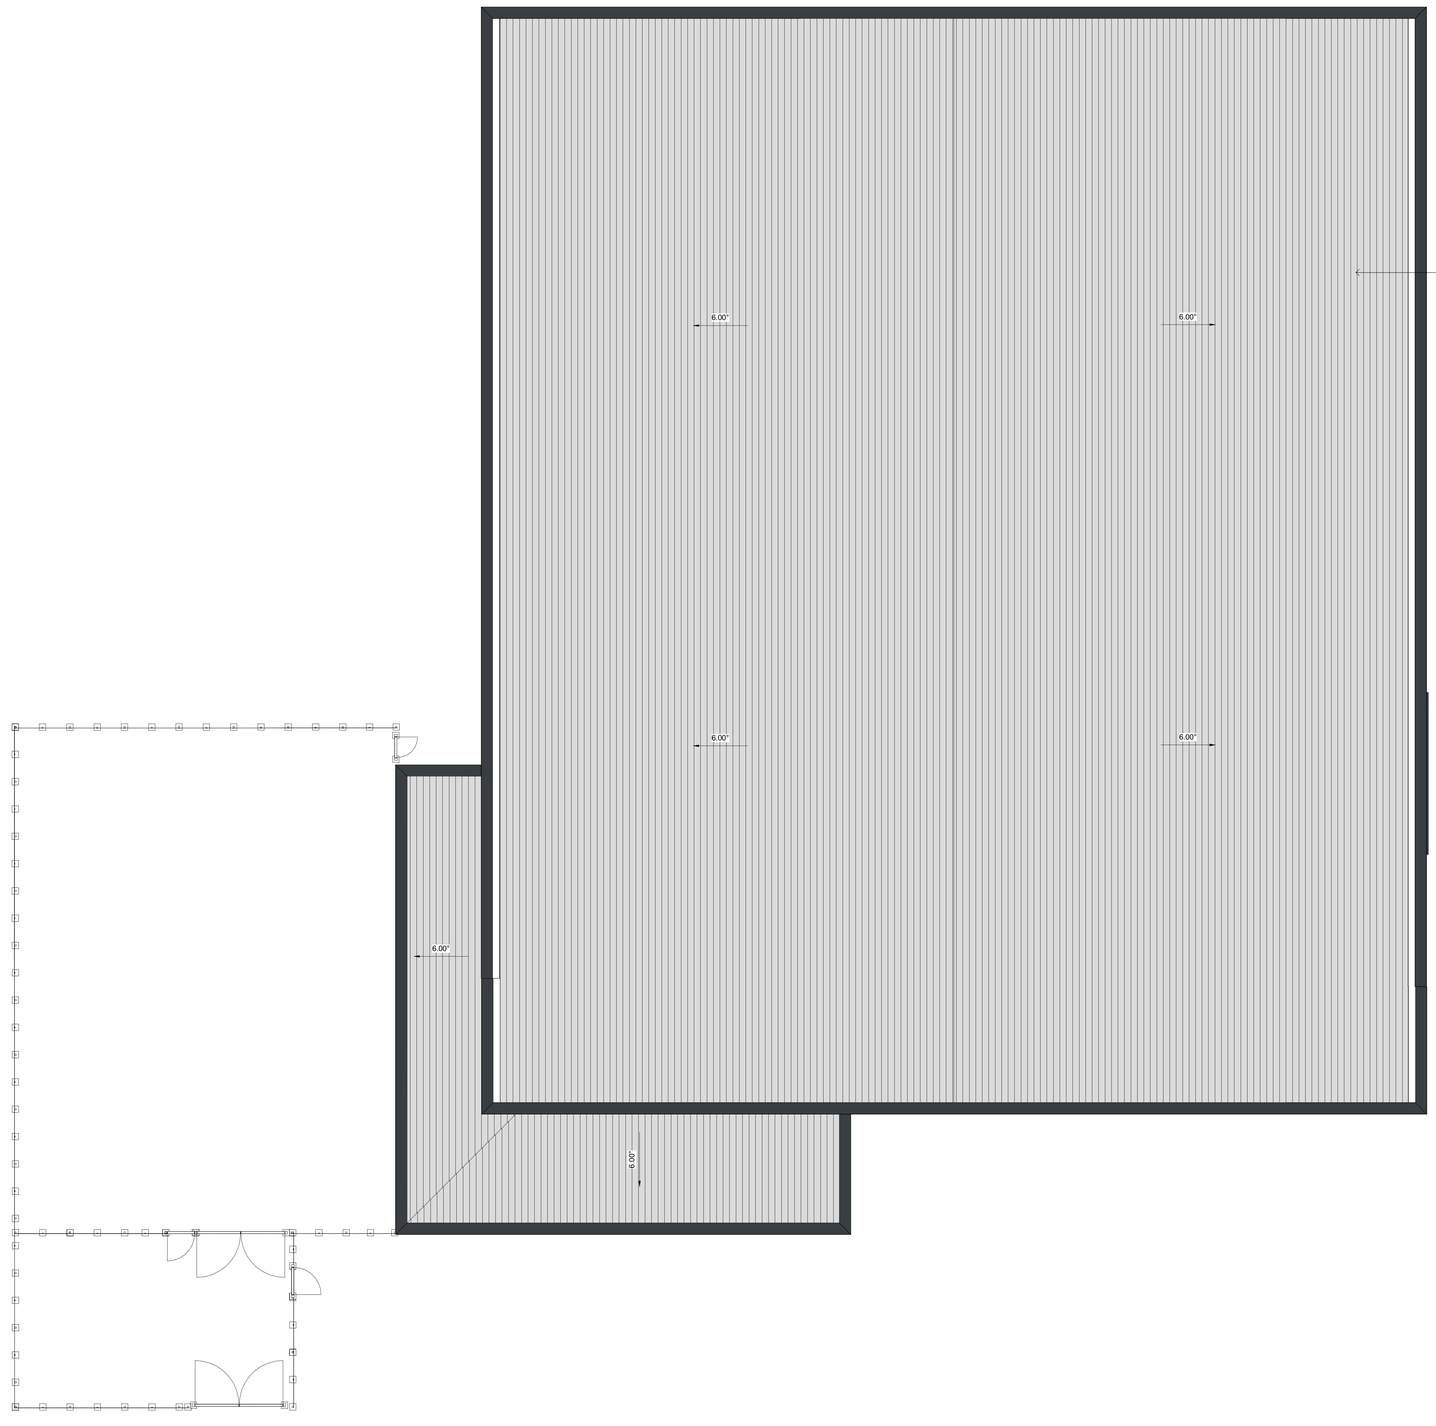

Rev	Description	Date	Drn	Ckd
C2	PLANNING UPDATE	21.04.23	SP	JM
C1	SITE LAYOUT UPDATED. ISSUED FOR PLANNING	12.07.21	DM	PW
P4	DRAFT PLANNING ISSUE	16.04.21	MN	JM
P3	DRAFT DRAWING PACK ISSUE	18.01.21	JM	IM
P2	DRAFT PLANNING ISSUE	18.12.20	GL	JM
P1	FIRST ISSUE	03.12.20	GL	JM

Status
PLANNING

SMR
SMALLEY MARSEY RISPIN
ARCHITECTS
Floor 2 The Exchange Station Parade Harrogate HG1 1TS
01423 707 757 admin@smrarchitects.co.uk

Project
LIDL BIRSTALL, BANKWOOD WAY

Client

Drawing Title
GA ROOF PLAN - RETAIL UNIT

Proj Ref	Origin	Zone	Level	Type	Role	Num	Status	Rev
7404	SMR	00	ZZ	DR	A	2202	A3	C2

SMR Job Ref	Sheet	Scale	Drawn
7404-00-2202	A0	1 : 100	GL