


EXISTING PROPERTY IN RED BRICK

EXISTING GARAGE RENDERED

EXISTING CONIFERS

EXISTING SOLID PANELED FENCE

EXISTING SIDE ELEVATION

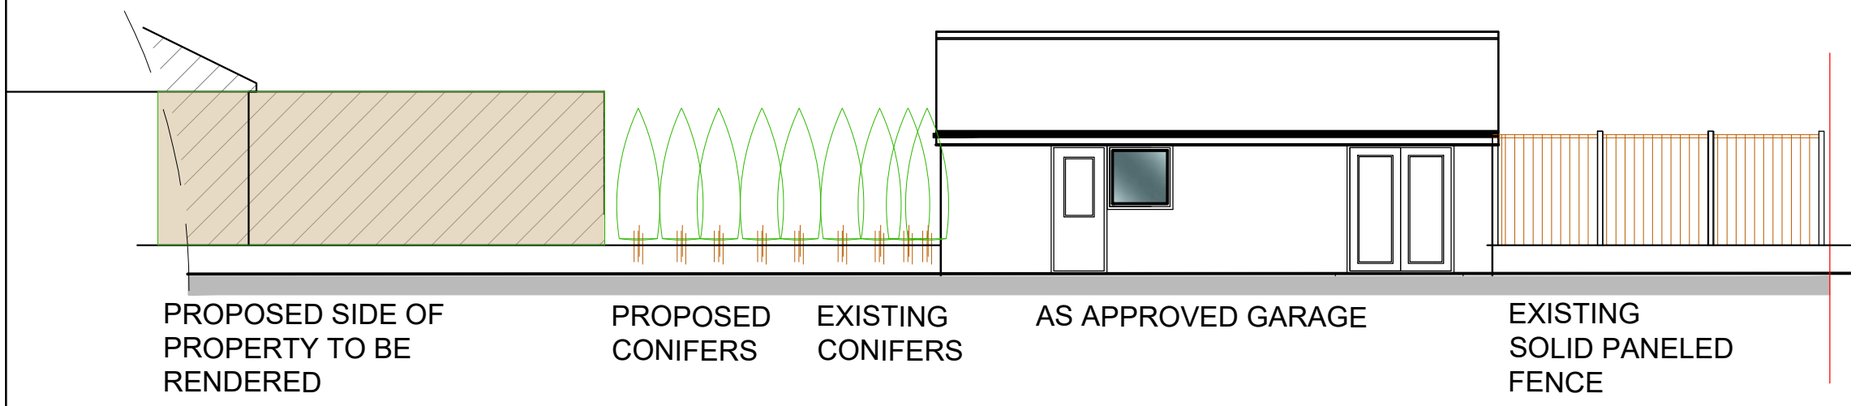

PROPOSED SIDE OF PROPERTY TO BE RENDERED


PROPOSED CONIFERS


EXISTING CONIFERS

AS APPROVED GARAGE

EXISTING SOLID PANELED FENCE

PROPOSED SIDE ELEVATION

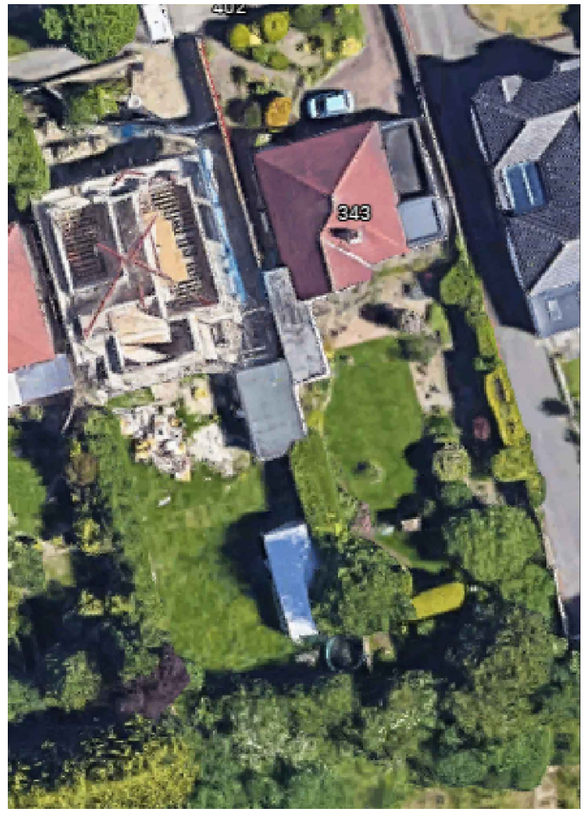

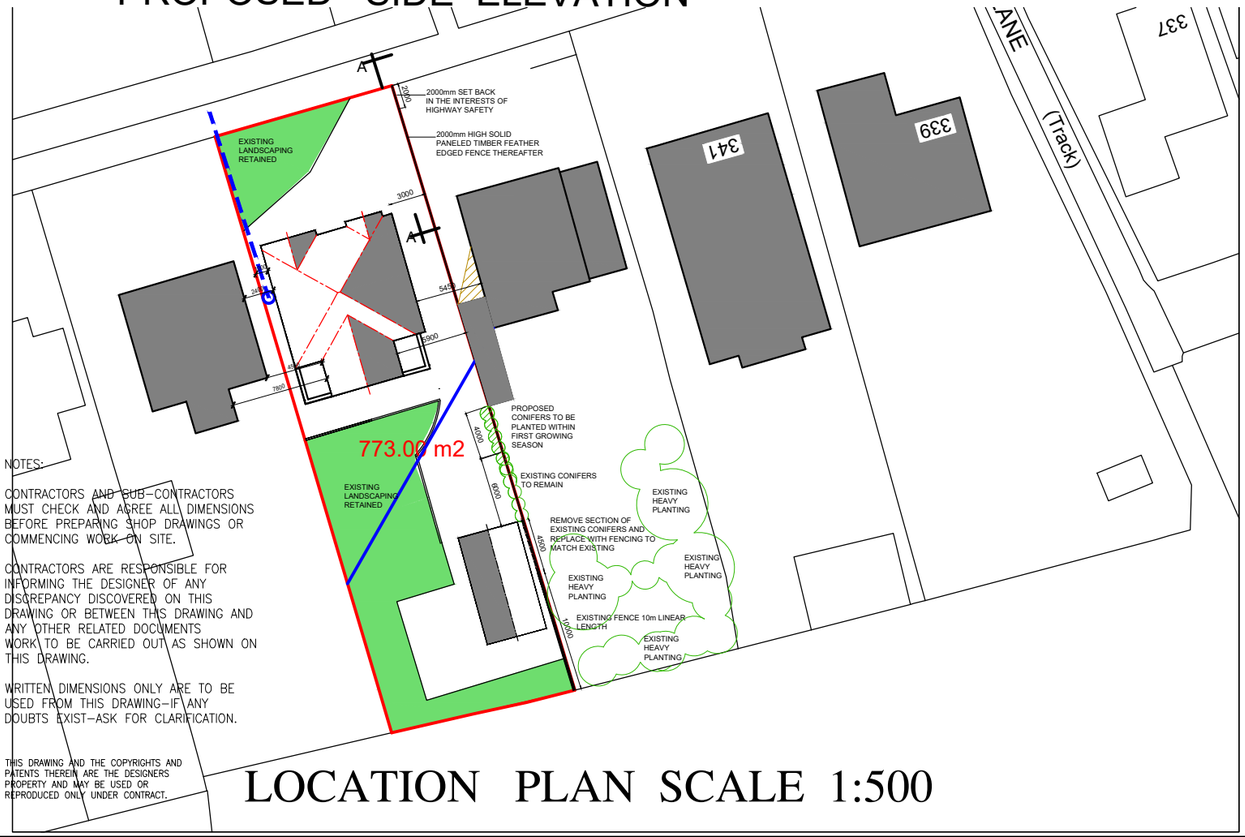


NOTES:

1. CONTRACTORS AND SUB-CONTRACTORS MUST CHECK AND AGREE ALL DIMENSIONS BEFORE PREPARING SHOP DRAWINGS OR COMMENCING WORK ON SITE.
2. CONTRACTORS ARE RESPONSIBLE FOR INFORMING THE DESIGNER OF ANY DISCREPANCY DISCOVERED ON THIS DRAWING OR BETWEEN THIS DRAWING AND ANY OTHER RELATED DOCUMENTS WORK TO BE CARRIED OUT AS SHOWN ON THIS DRAWING.
3. WRITTEN DIMENSIONS ONLY ARE TO BE USED FROM THIS DRAWING-IF ANY DOUBTS EXIST-ASK FOR CLARIFICATION.

THIS DRAWING AND THE COPYRIGHTS AND PATENTS THEREIN ARE THE DESIGNERS PROPERTY AND MAY BE USED OR REPRODUCED ONLY UNDER CONTRACT.

LOCATION PLAN SCALE 1:500

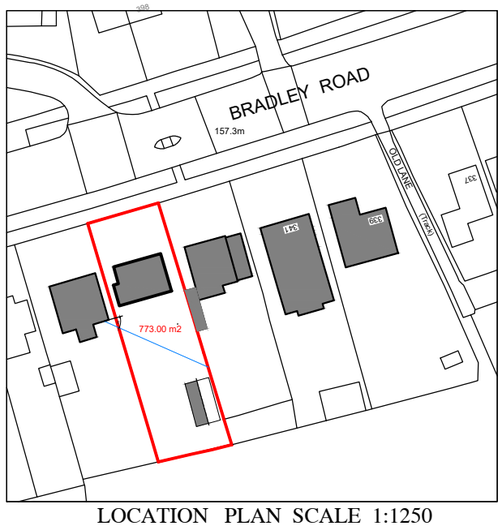

LOCATION PLAN SCALE 1:1250

P.D ARCHITECTURAL SERVICES

Plans drawn for local authority approval

- Domestic Extensions
- Loft Conversions
- New garages / Conservatories
- New Homes

Tel: 07867784564

Free Consultation / Survey

Title: SITE PLAN V 2

Project: PROPOSED DETACHED DWELLING
AT 345 BRADLEY ROAD
HUDDERSFIELD
HD2 1PR

Client: MR S YOUSAF

Scale: 1:100 & 1:500.	Drawn: P.M	Rev
Date: DEC 2021	PDA17-167-005.	B