

DO NOT SCALE THIS DRAWING




LOCATION PLAN 1/1250

SERIAL NUMBER: 218330
©CROWN COPYRIGHT AND DATABASE RIGHT 2021
ORDNANCE SURVEY LICENCE 100048957
REPRODUCTION IN WHOLE OR IN PART IS PROHIBITED
WITHOUT THE PRIOR PERMISSION OF ORDNANCE SURVEY

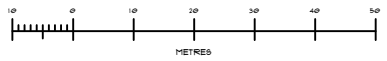

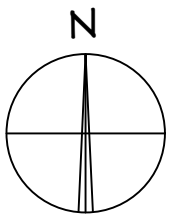

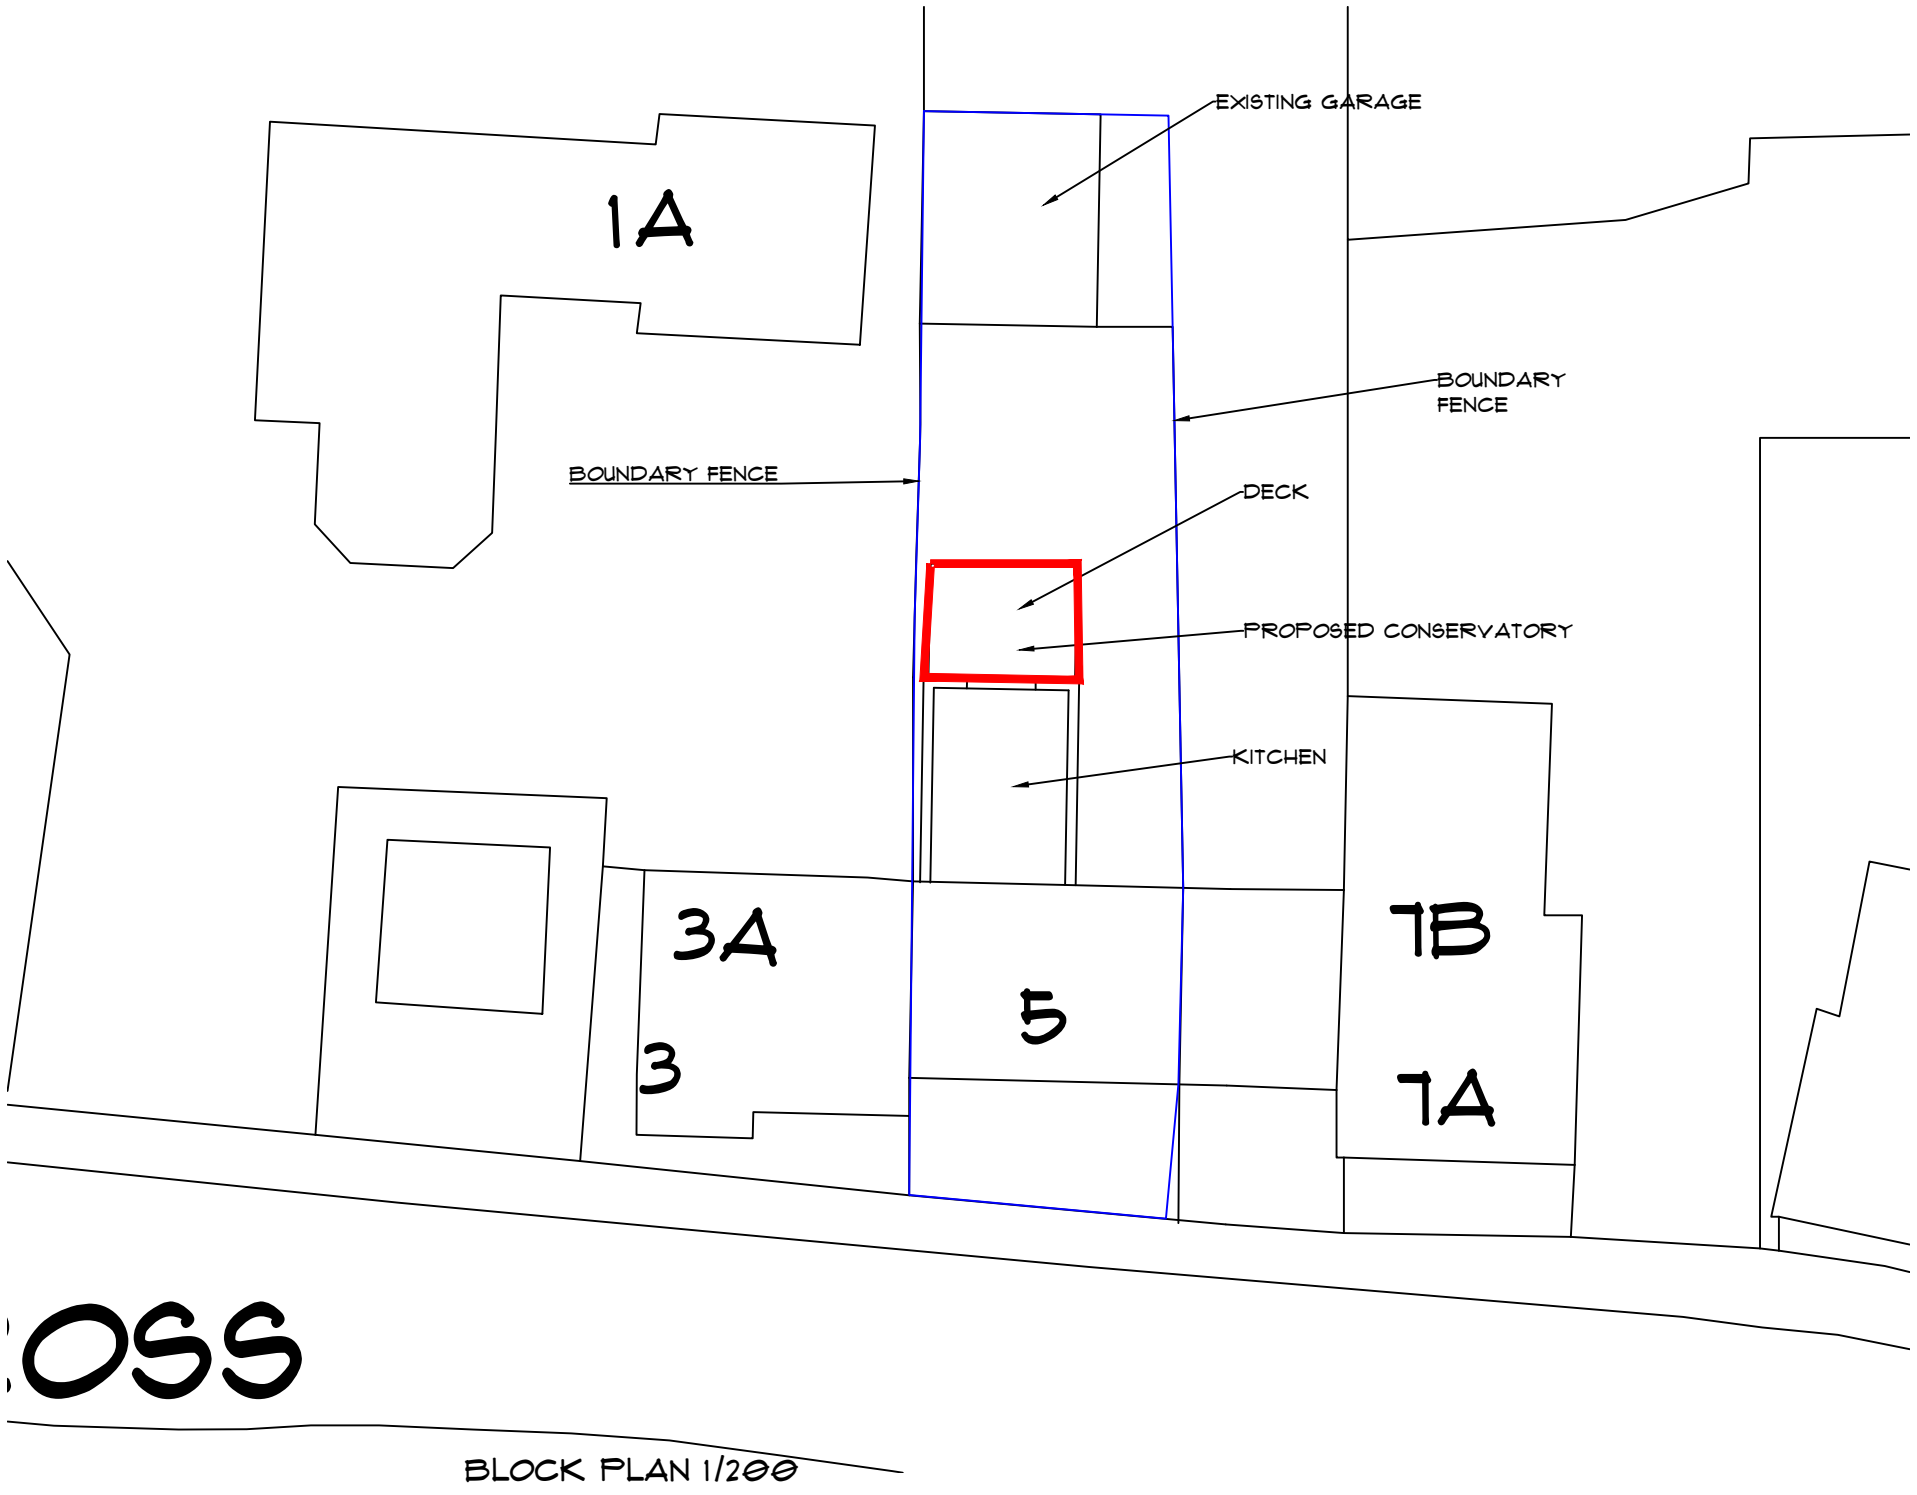

BLOCK PLAN 1/200

CLIENT. CHRIS GROSE 5 TOWNGATE HIGHBURTON HUDDERSFIELD	PROJECT. PROPOSED CONSERVATORY	SCALE. SHOWN DATE. JULY 21	CLIVE CARRUTHERS ARCHITECTURE AND PLANNING 4B BIGGARS MILL PORT RD DALBEATTIE DG5 4AZ M 07889021909
	DRAWING TITLE. LOCATION AND SITE PLAN	JOB NO. 21/225 DWG NO. 001 REV	