
DO NOT SCALE THIS DRAWING

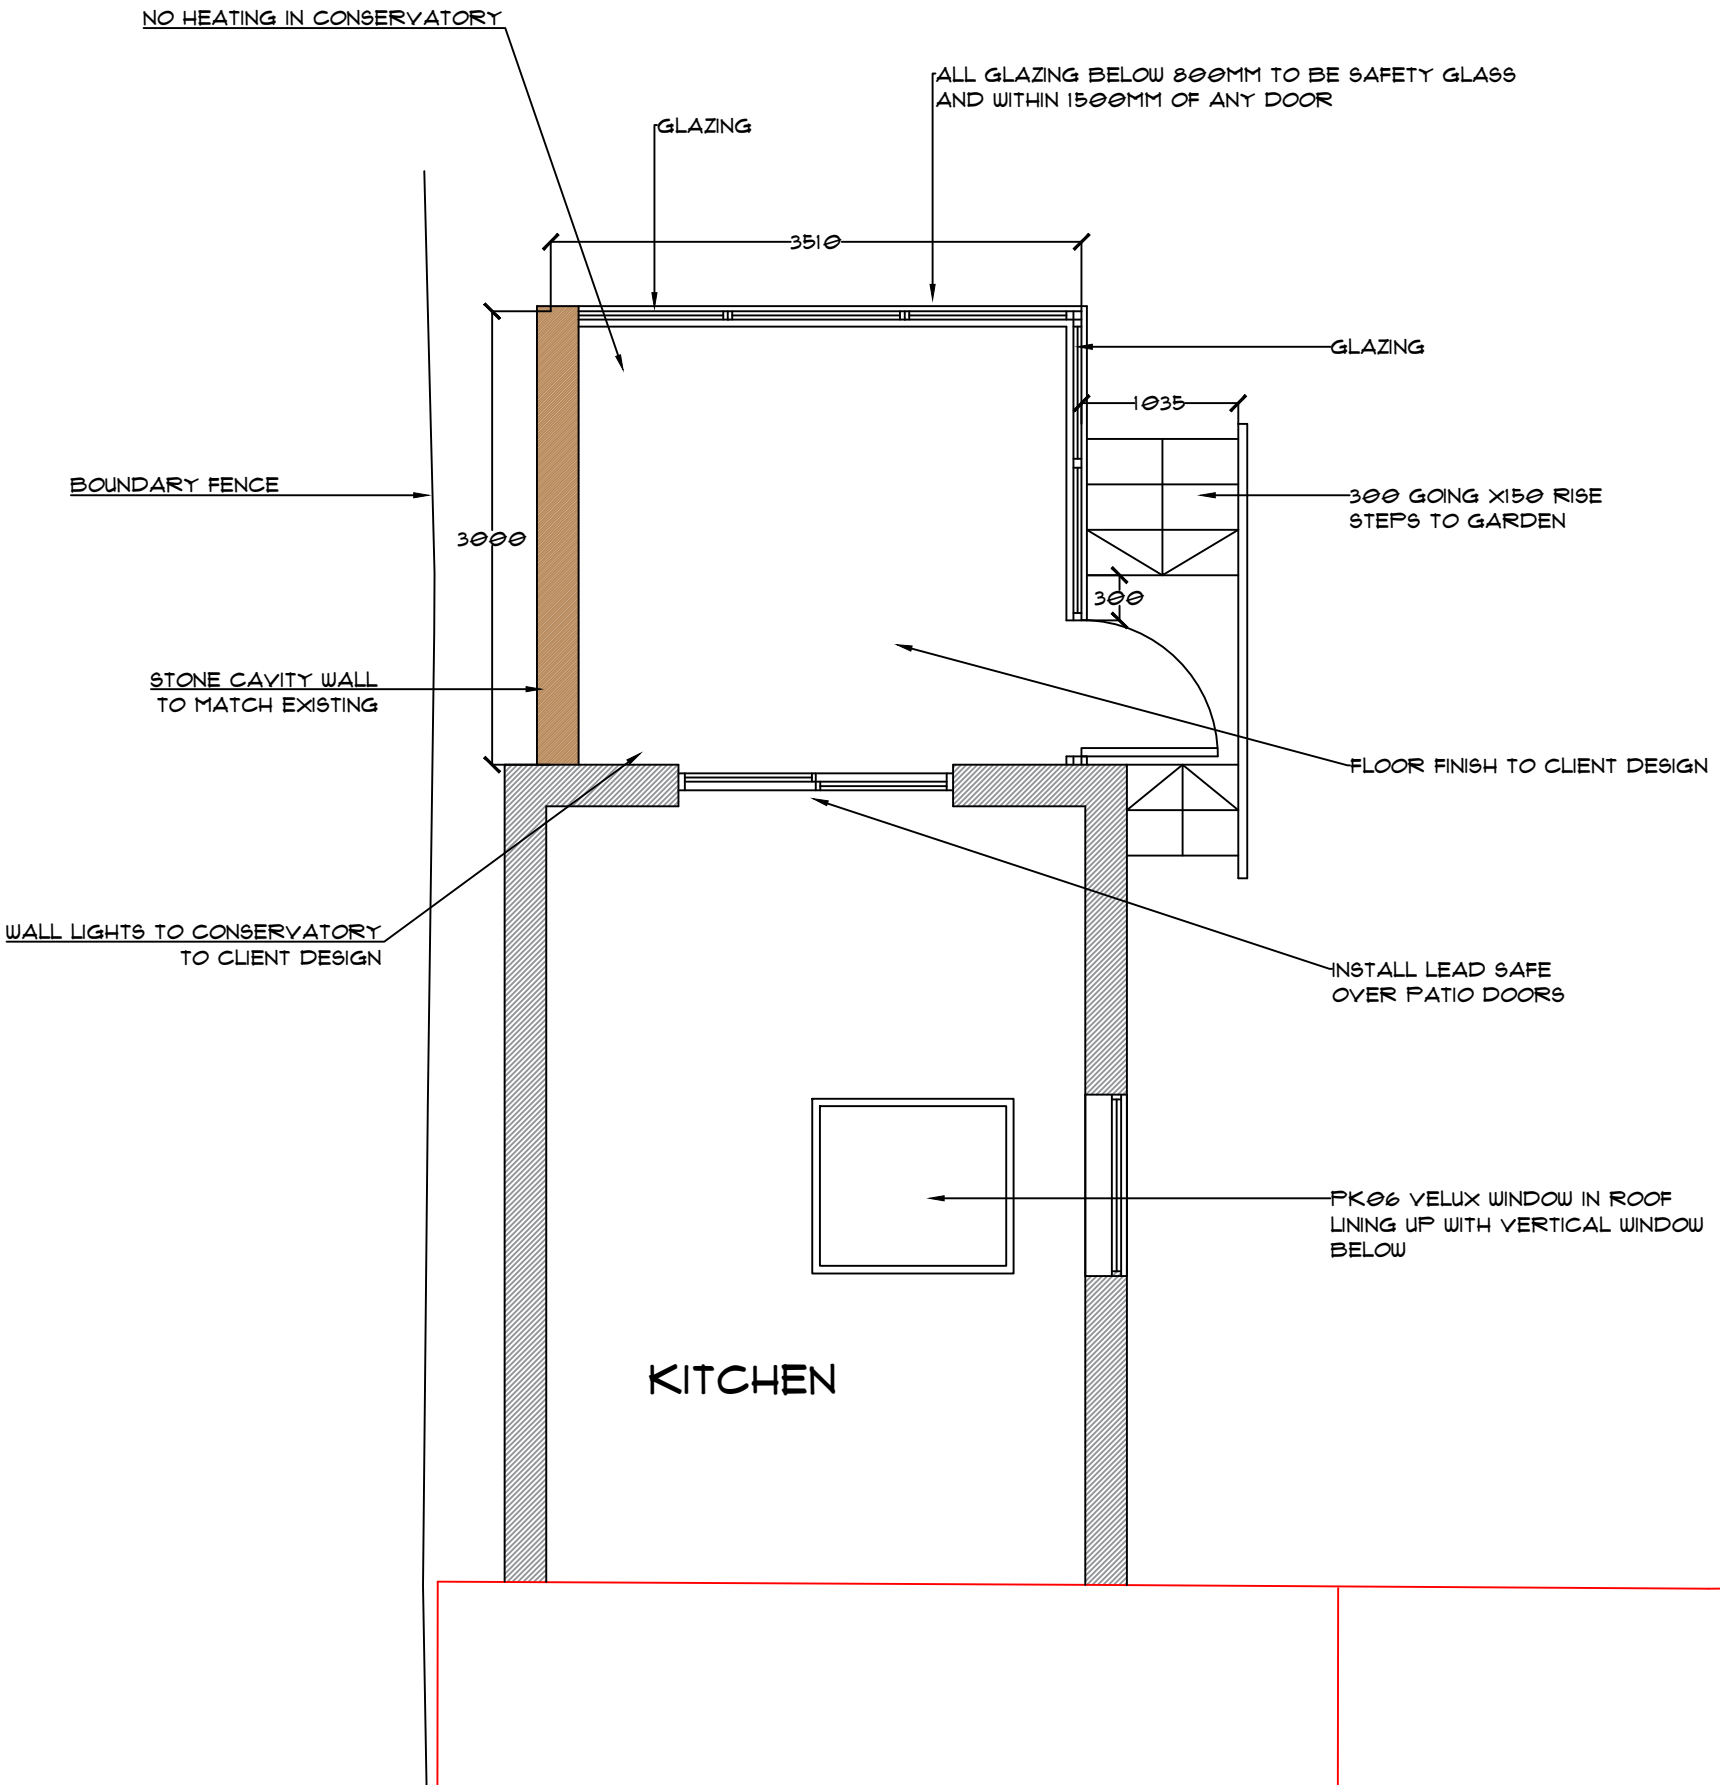

CLIENT.
CHRIS GROSE
5 TOWNGATE
HIGHBURTON
HUDDERSFIELD

PROJECT.
PROPOSED CONSERVATORY

DRAWING TITLE.
FLOOR PLAN

SCALE. 1/50
DATE. JULY 21
JOB NO. 21/225
DWG NO. 001
REV

CLIVE CARRUTHERS
ARCHITECTURE AND PLANNING
4B BIGGARS MILL
PORT RD
DALBEATTIE
DG5 4AZ
M 07889021909