
DO NOT SCALE THIS DRAWING

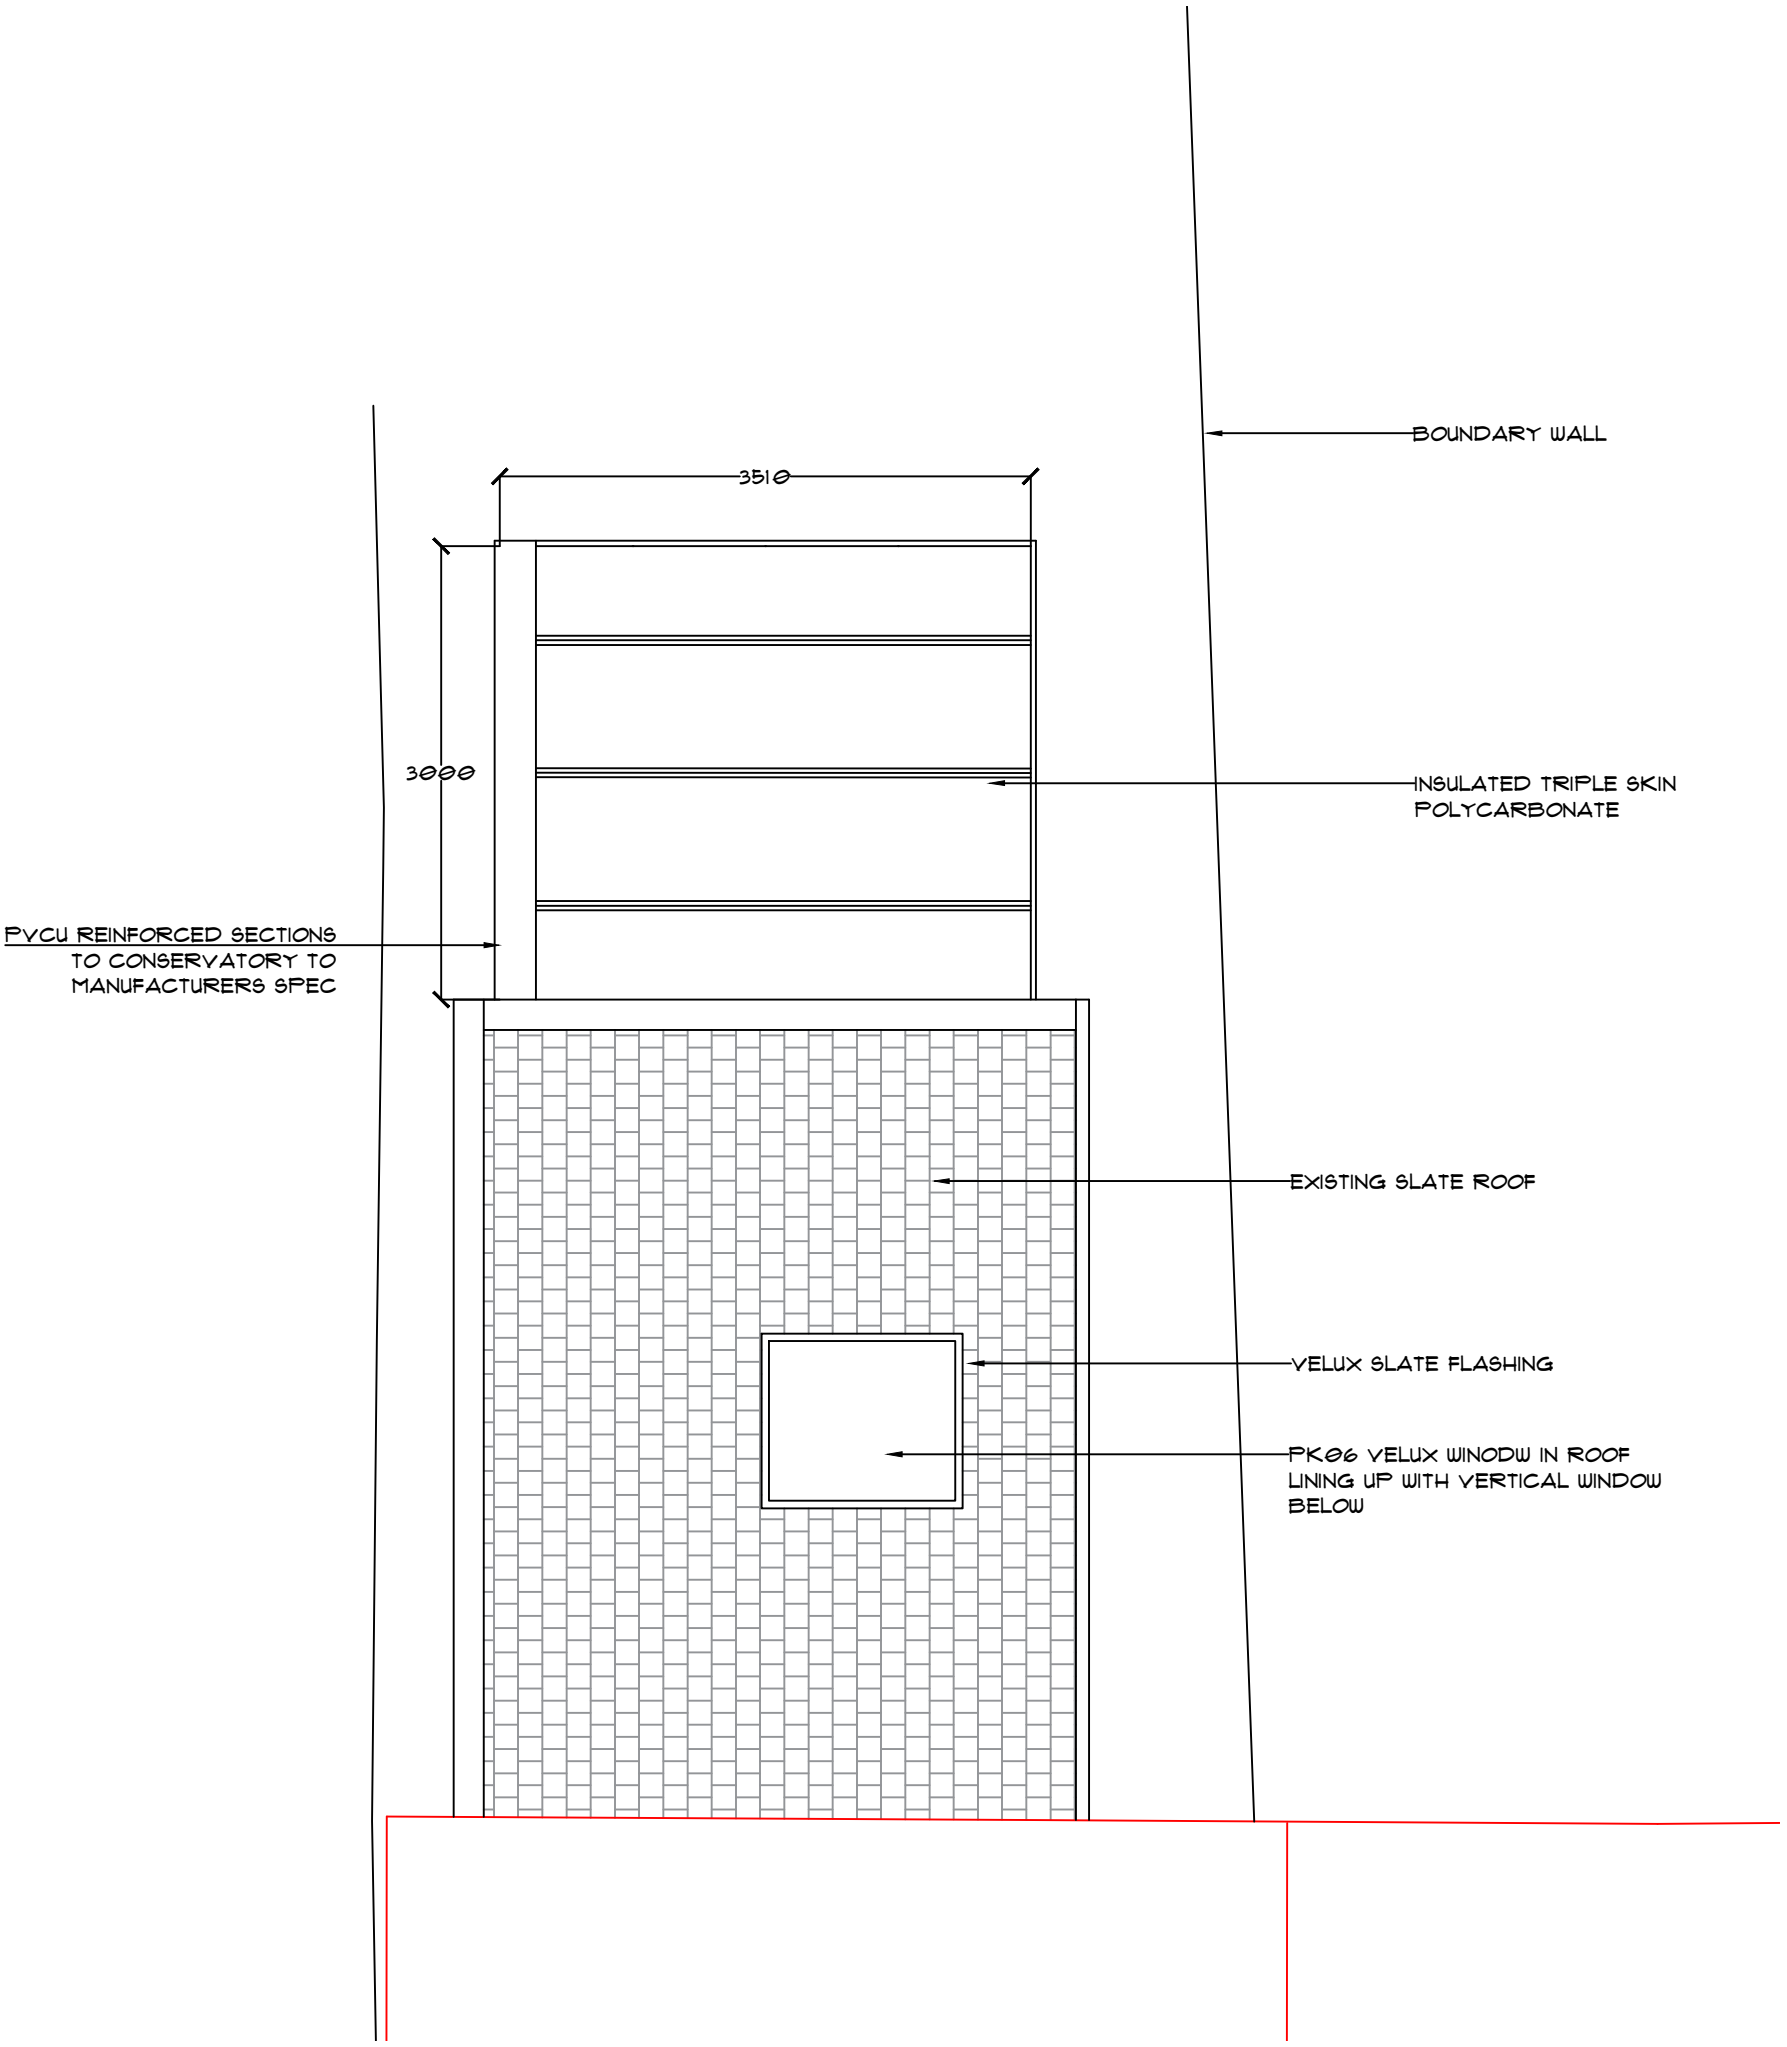


CLIENT.
CHRIS GROSE
5 TOWNGATE
HIGHBURTON
HUDDERSFIELD

PROJECT.
PROPOSED CONSERVATORY

DRAWING TITLE.
ROOF PLAN REVISED

SCALE. 1/50

DATE. JULY 21

JOB NO. 21/225

DWG NO. 008

REV

CLIVE CARRUTHERS
ARCHITECTURE AND PLANNING
4B BIGGARS MILL
PORT RD
DALBEATTIE
DG5 4AZ
M 07889021909