

N

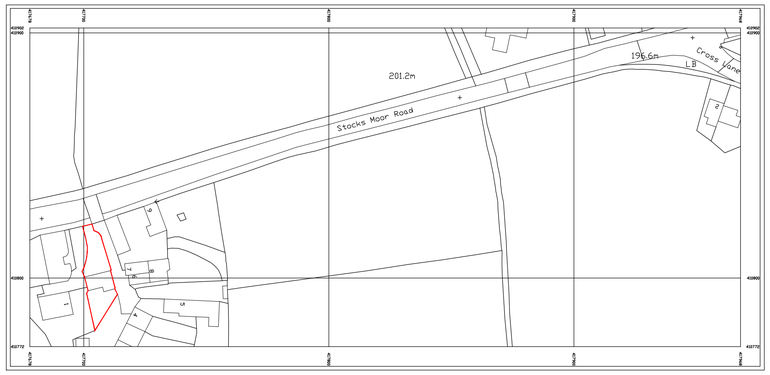


LOCATION PLAN
1:1250

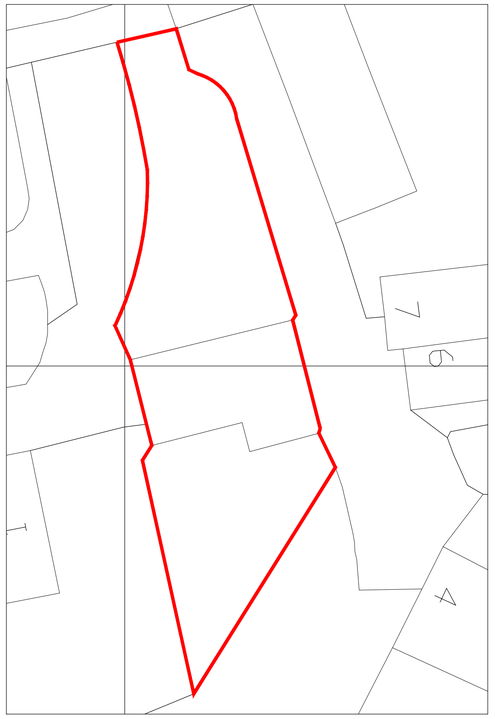


SITE PLAN
1:200




BLOCK PLAN
1:200

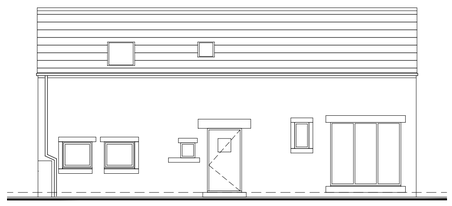


EXISTING FRONT ELEVATION
1:100

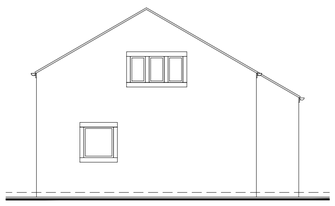

EXISTING RH GABLE ELEVATION
1:100

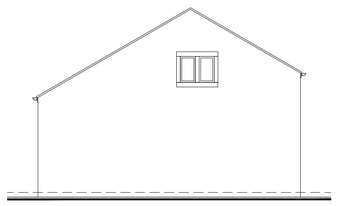


EXISTING LH REAR ELEVATION
1:100

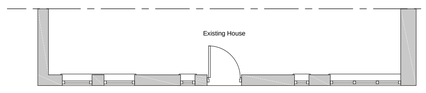


EXISTING GROUND FLOOR
1:100




EXISTING ROOF LAYOUT
1:100

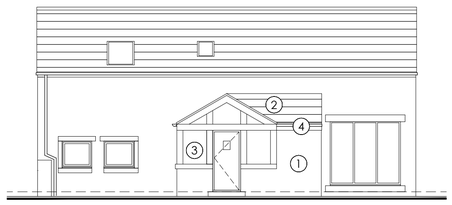


PROPOSED FRONT ELEVATION
1:100

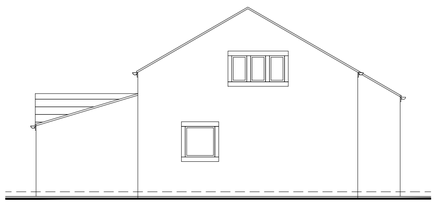


PROPOSED RH GABLE ELEVATION
1:100

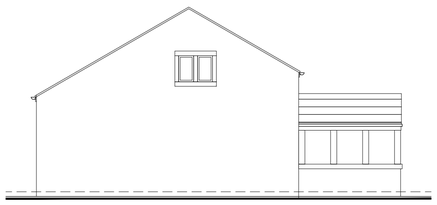

PROPOSED LH REAR ELEVATION
1:100

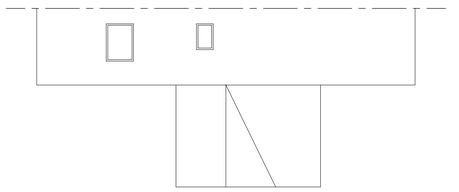

PROPOSED ROOF FLOOR
1:100

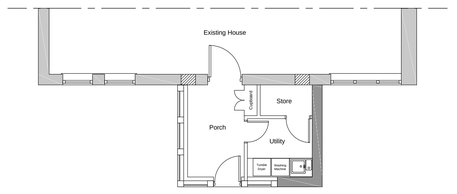

PROPOSED GROUND FLOOR
1:100

NOTES

DRAWINGS ARE STAMPED AS TO THEIR ISSUE STATUS (BELOW) AND THEIR USE IS LIMITED AS SUCH:

PLANNING APPLICATION

0 12.5 25 37.5 50 62.5m
SCALE 1:1250

0 2 4 6 8 10m
SCALE 1:200

0 10 20 30 40 50 mm
SCALE 1:100@ A1

Note:
Information is based on OS map and received information and is subject to full topographical survey (at Client discresion should Contractor request)

Surrounding contextual buildings and information are based on received ordinance survey drawings and are shown for illustrative purposes only. assumed site boundary is subject to confirmation to legal confirmation

All Legal easements and extent of existing underground services locations are subject to confirmation.

Material Palette_

1. Stonework External Walls
2. Slate Roof Tiles
3. Oak Frame & Windows
4. uPVC Rainwater goods

REV	DATE	AMENDMENTS	BY	APR'D
/	30/07/21	Location Plan Extended	KA	-
/	28/07/21	Inaugral Issue	KA	-

CLIENT :

Ms Dyson
1A Whitestone, Stocksmoor
Huddersfield, HD4 6XQ

PROJECT :

Proposed Single Storey Front Porch Extension (PD removed)
1A Whitestone, Stocksmoor
Huddersfield, HD4 6XQ

TITLE :

Location, Site and Block Plan inc. Existing and Proposed Plans and Elevations

DRAWN BY :	KD	APPROVED BY :	KD
DATE :	28/07/21	DATE :	28/07/21
SCALE :	As Shown	ORIGINAL DRAWING SIZE	841 x 594 - A1
DRAWING NO :	KD-(PA)-001	REV.	A

CAD FILE REF. KD\CAD

DO NOT SCALE : All Dimensions to be checked on site